A1



DRAFT

© Ordnance Survey Ireland. All rights reserved. Licence Number 2015-35CCMA/Dun Laoghaire-Rathdown County Council
© Ordnance Survey Ireland. All rights reserved. Licence Number 2022/35/CCMA/Wicklow County Council

N11/ M11

Clients

Disclaimer Note:
The design shown is draft only and is subject to change. More detailed assessments, ongoing studies and the information received from the public may result in changes to parts, or all of the Design. Any changes to the Design may affect the other information.

Nóta Séanta:
Tá na Dearadh ina bnfoin dréacht, d'fhéadfaí athraithe teacht air. Is mar toradh ar mheasúnaithe níos, ar stadéar leanúnach agus ar eolas ón bpobal a dhéanfaí athruithe teacht ar an Dearadh ina iomláine nó ar chuid de. D'fhéadfadh ag aon athrú ar an dearadh tionchar a bheith aige ar an eolas eile.

Consultant
ARUP
50 Ringsend Road
Dublin 4
D04 T6X0
Ireland
T +353 1 233 4455
F +353 1 668 3169
W www.arup.com
E dublin@arup.com

Job Title
N11/M11 Bus Priority Interim Scheme

Scale at A1
1:20 000 @A1

Date
July 2024

Issue	Date	By	Chkd	Appd
P01	21/06/2024	EAM	MA	DW

Drawing Title
Scheme Layout Keyplan

Drawing Status
For Information


Drawing No
265455-ARP-HGN-BIS-DR-CH-1100

Issue
P01

Do not scale

© Arup

A1

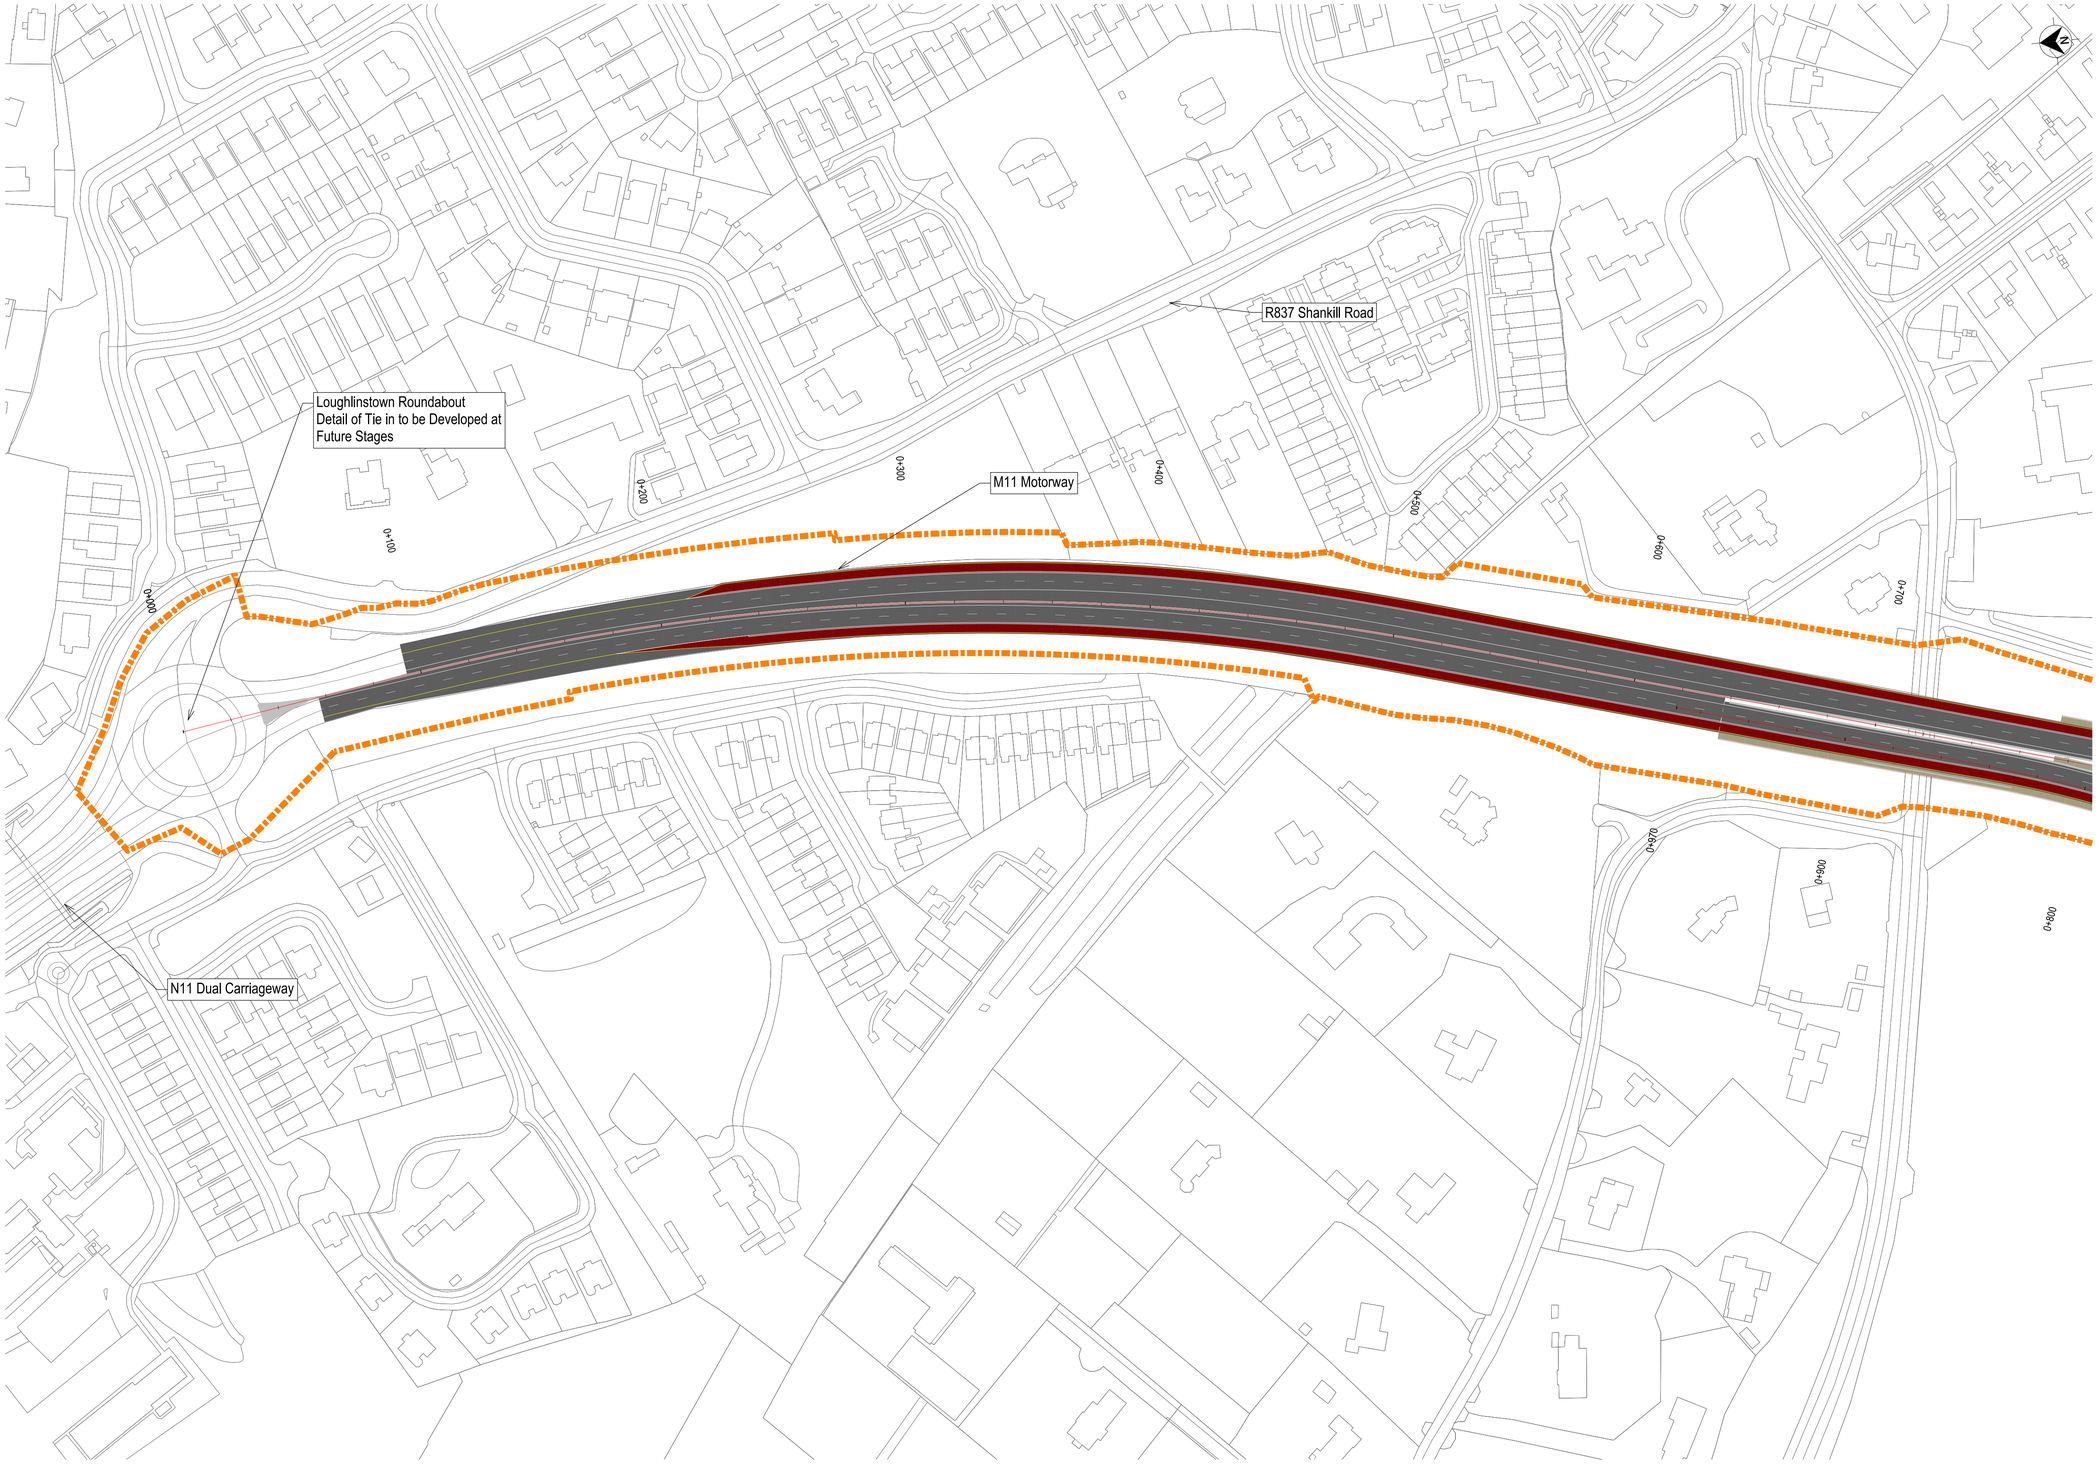

ROUTE SELECTION

LEGEND - PLAN

- Fill Slopes
- Proposed Road Geometry
- Proposed Junction Closure
- Sub-Scheme A Boundary
- Sub-Scheme B Boundary
- Sub-Scheme C Boundary
- Hard Shoulder Bus Priority Measure
- Active Travel Facility
- Existing Culvert
- Proposed Retaining Wall

DRAFT

© Ordnance Survey Ireland. All rights reserved. Licence Number 2015-35CCMA/Dun Laoghaire-Rathdown County Council
© Ordnance Survey Ireland. All rights reserved. Licence Number 2022/35/CCMA/Wicklow County Council

N11/ M11

Clients

Disclaimer Note:
The design shown is draft only and is subject to change. More detailed assessments, ongoing studies and the information received from the public may result in changes to parts, or all of the Design. Any changes to the Design may affect the other information.
Nóta Séanta:
Tá na Dearadh ina bnfoin dréacht, d'fhéadfai athraithe teacht air. Is mar toradh ar mheasúnaithe níos, ar stadéar leanúnach agus ar eolas ón bpobal a dhéanfaí athruithe teacht ar an Dearadh ina iomláine nó ar chuid de. D'fhéadfadh ag aon athrú ar an dearadh tionchar a bheith aige ar an eolas eile.

Consultant
ARUP
50 Ringsend Road
Dublin 4
D04 T6X0
Ireland
T +353 1 233 4455
F +353 1 668 3169
W www.arup.com
E dublin@arup.com

Job Title
N11/M11 Bus Priority Interim Scheme

Scale at A1
1:1250 @ A1

Date
July 2024

Issue	Date	By	Chkd	Appd
P01	21/06/2024	EAM	MA	DW


Drawing Title
Scheme Layout
Sheet 1 of 18

Drawing Status
For Information

Drawing No	Issue
265455-ARP-HGN-BIS-DR-CH-1101	P01

Do not scale

© Arup

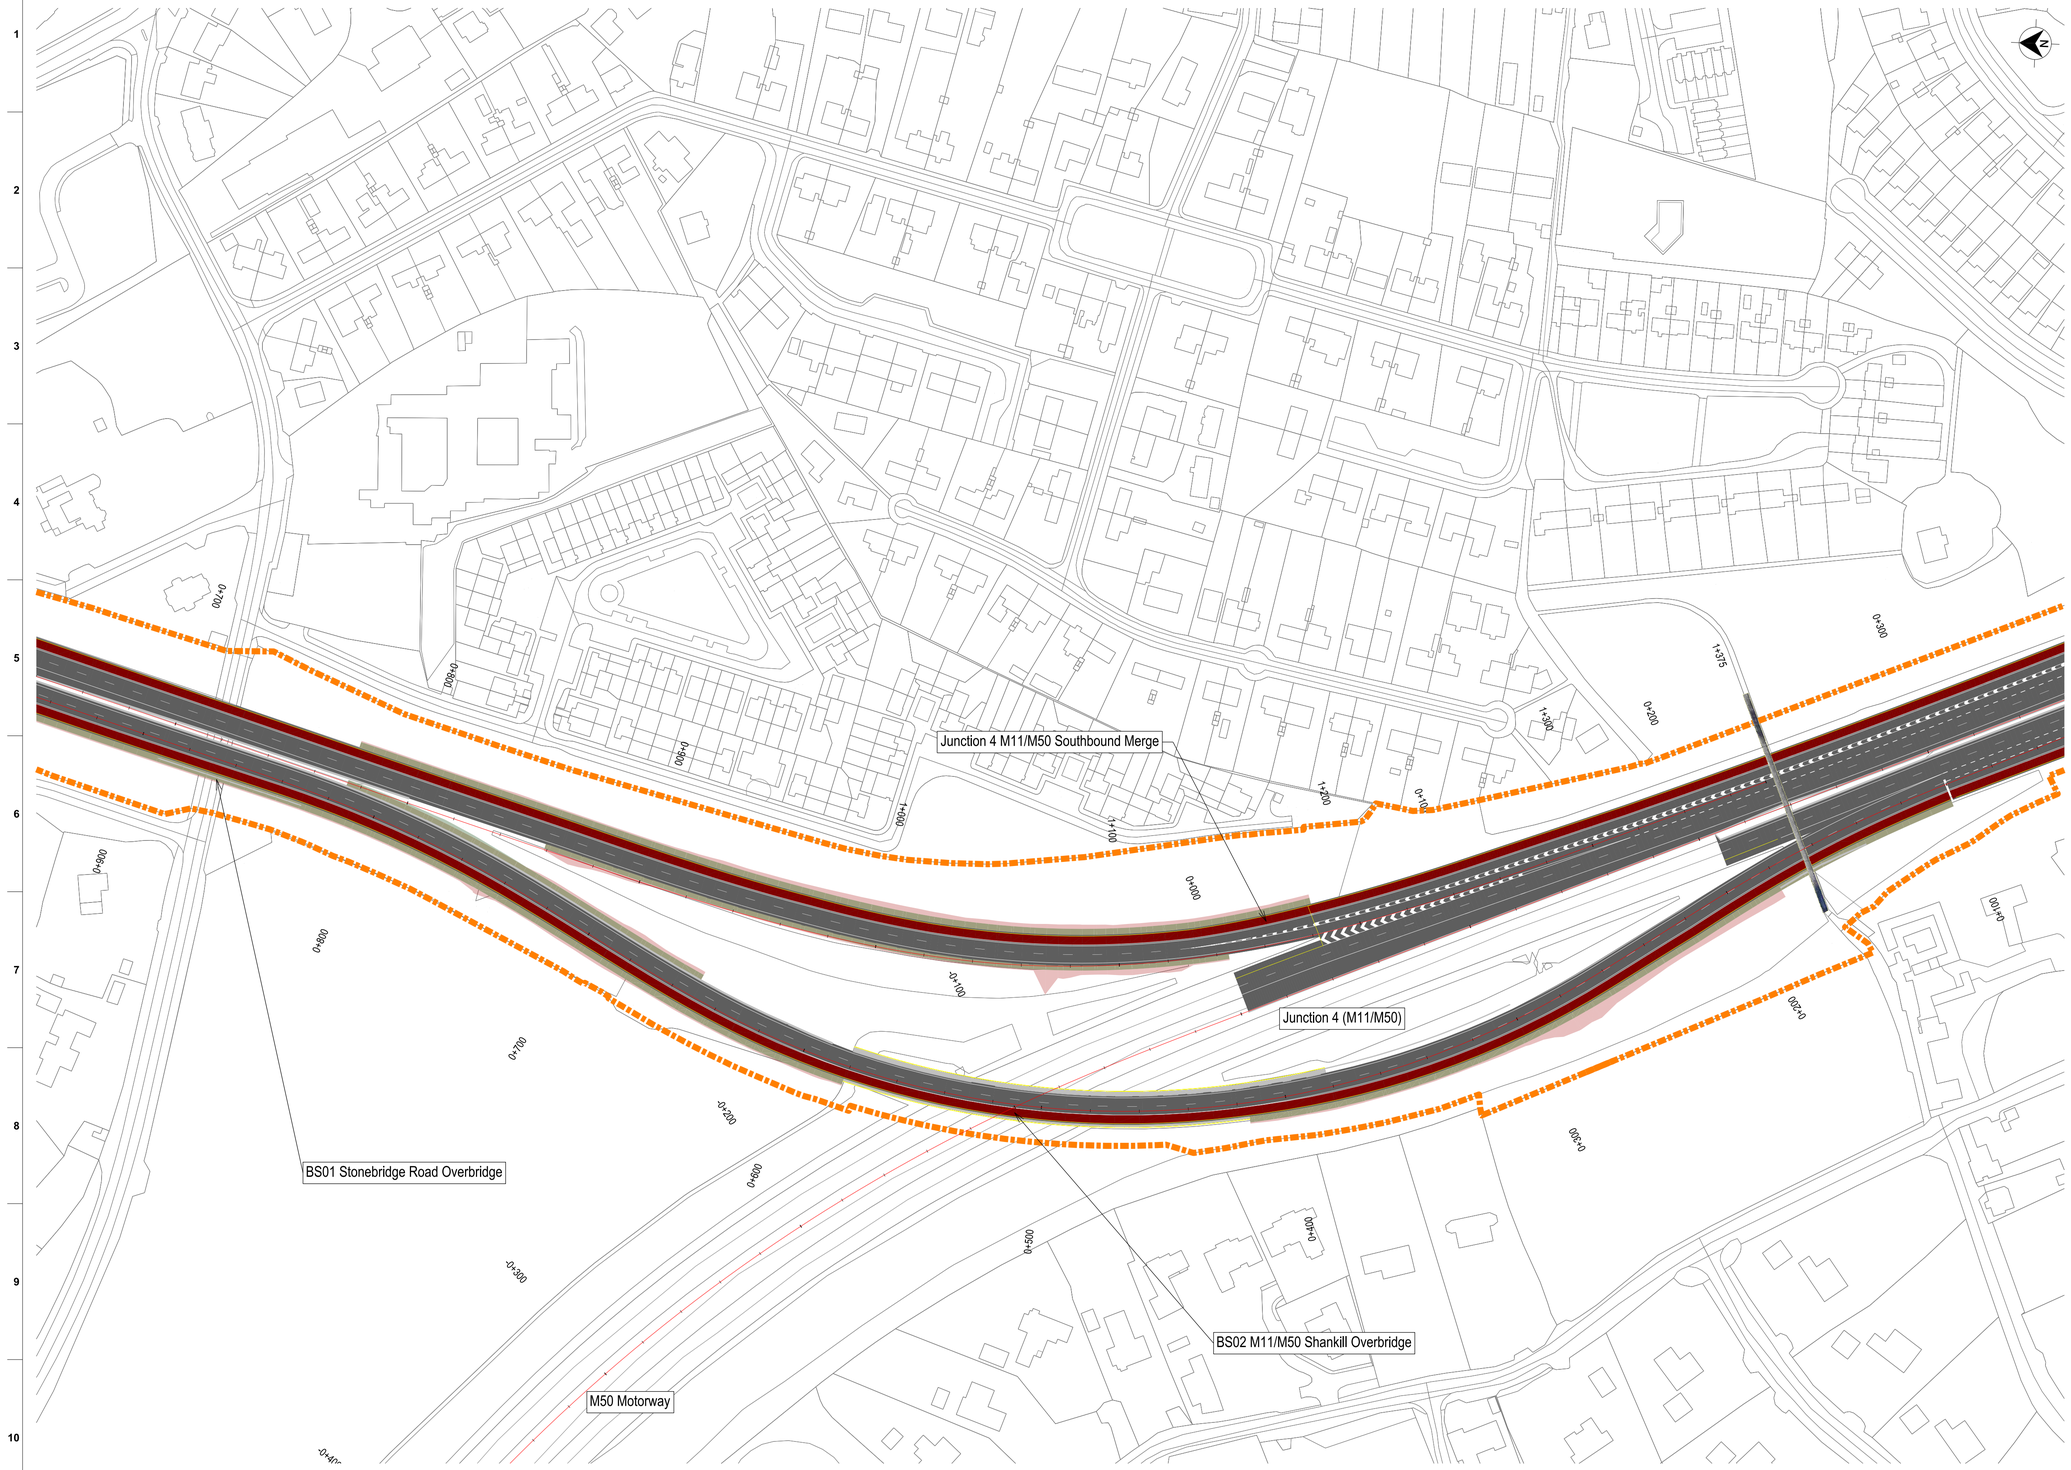

ROUTE SELECTION

LEGEND - PLAN

- Fill Slopes
- Proposed Road Geometry
- Proposed Junction Closure
- Sub-Scheme A Boundary
- Sub-Scheme B Boundary
- Sub-Scheme C Boundary
- Hard Shoulder Bus Priority Measure
- Active Travel Facility
- Existing Culvert
- Proposed Retaining Wall

DRAFT

© Ordnance Survey Ireland. All rights reserved. Licence Number 2015-35CCMA/Dun Laoghaire-Rathdown County Council
© Ordnance Survey Ireland. All rights reserved. Licence Number 2022/35/CCMA/Wicklow County Council

N11/ M11

Clients: Transport Infrastructure Ireland; An Roinn Iompair Department of Transport; dlr Comhairle Contae Chill Mhantáin County Council; Wicklow; Kildare; nro National Roads Office; NTA Údarás Náisiúnta Iompair National Transport Authority

Disclaimer Note:
The design shown is draft only and is subject to change. More detailed assessments, ongoing studies and the information received from the public may result in changes to parts, or all of the Design. Any changes to the Design may affect the other information.

Nóta Séanta:
Tá na Dearadh ina bnfoin dréacht, d'fhéadfai athraithe teacht air. Is mar toradh ar mheasúnaithe níos, ar stadéar leanúnach agus ar eolas ón bpobal a dhéanfai athruithe teacht ar an Dearadh ina iomláine nó ar chuid de. D'fhéadfadh ag aon athrú ar an dearadh tionchar a bheith aige ar an eolas eile.

Consultant
ARUP
50 Ringsend Road
Dublin 4
D04 T6X0
Ireland
T +353 1 233 4455
F +353 1 668 3169
W www.arup.com
E dublin@arup.com

Job Title: N11/M11 Bus Priority Interim Scheme

Scale at A1: 1:250 @ A1

Date: July 2024

Issue	Date	By	Chkd	Appd
P01	21/06/2024	EAM	MA	DW

Drawing Title: **Scheme Layout Sheet 2 of 18**

Drawing Status: **For Information**


Drawing No: **265455-ARP-HGN-BIS-DR-CH-1102**

Issue: **P01**

Do not scale

© Arup

A1

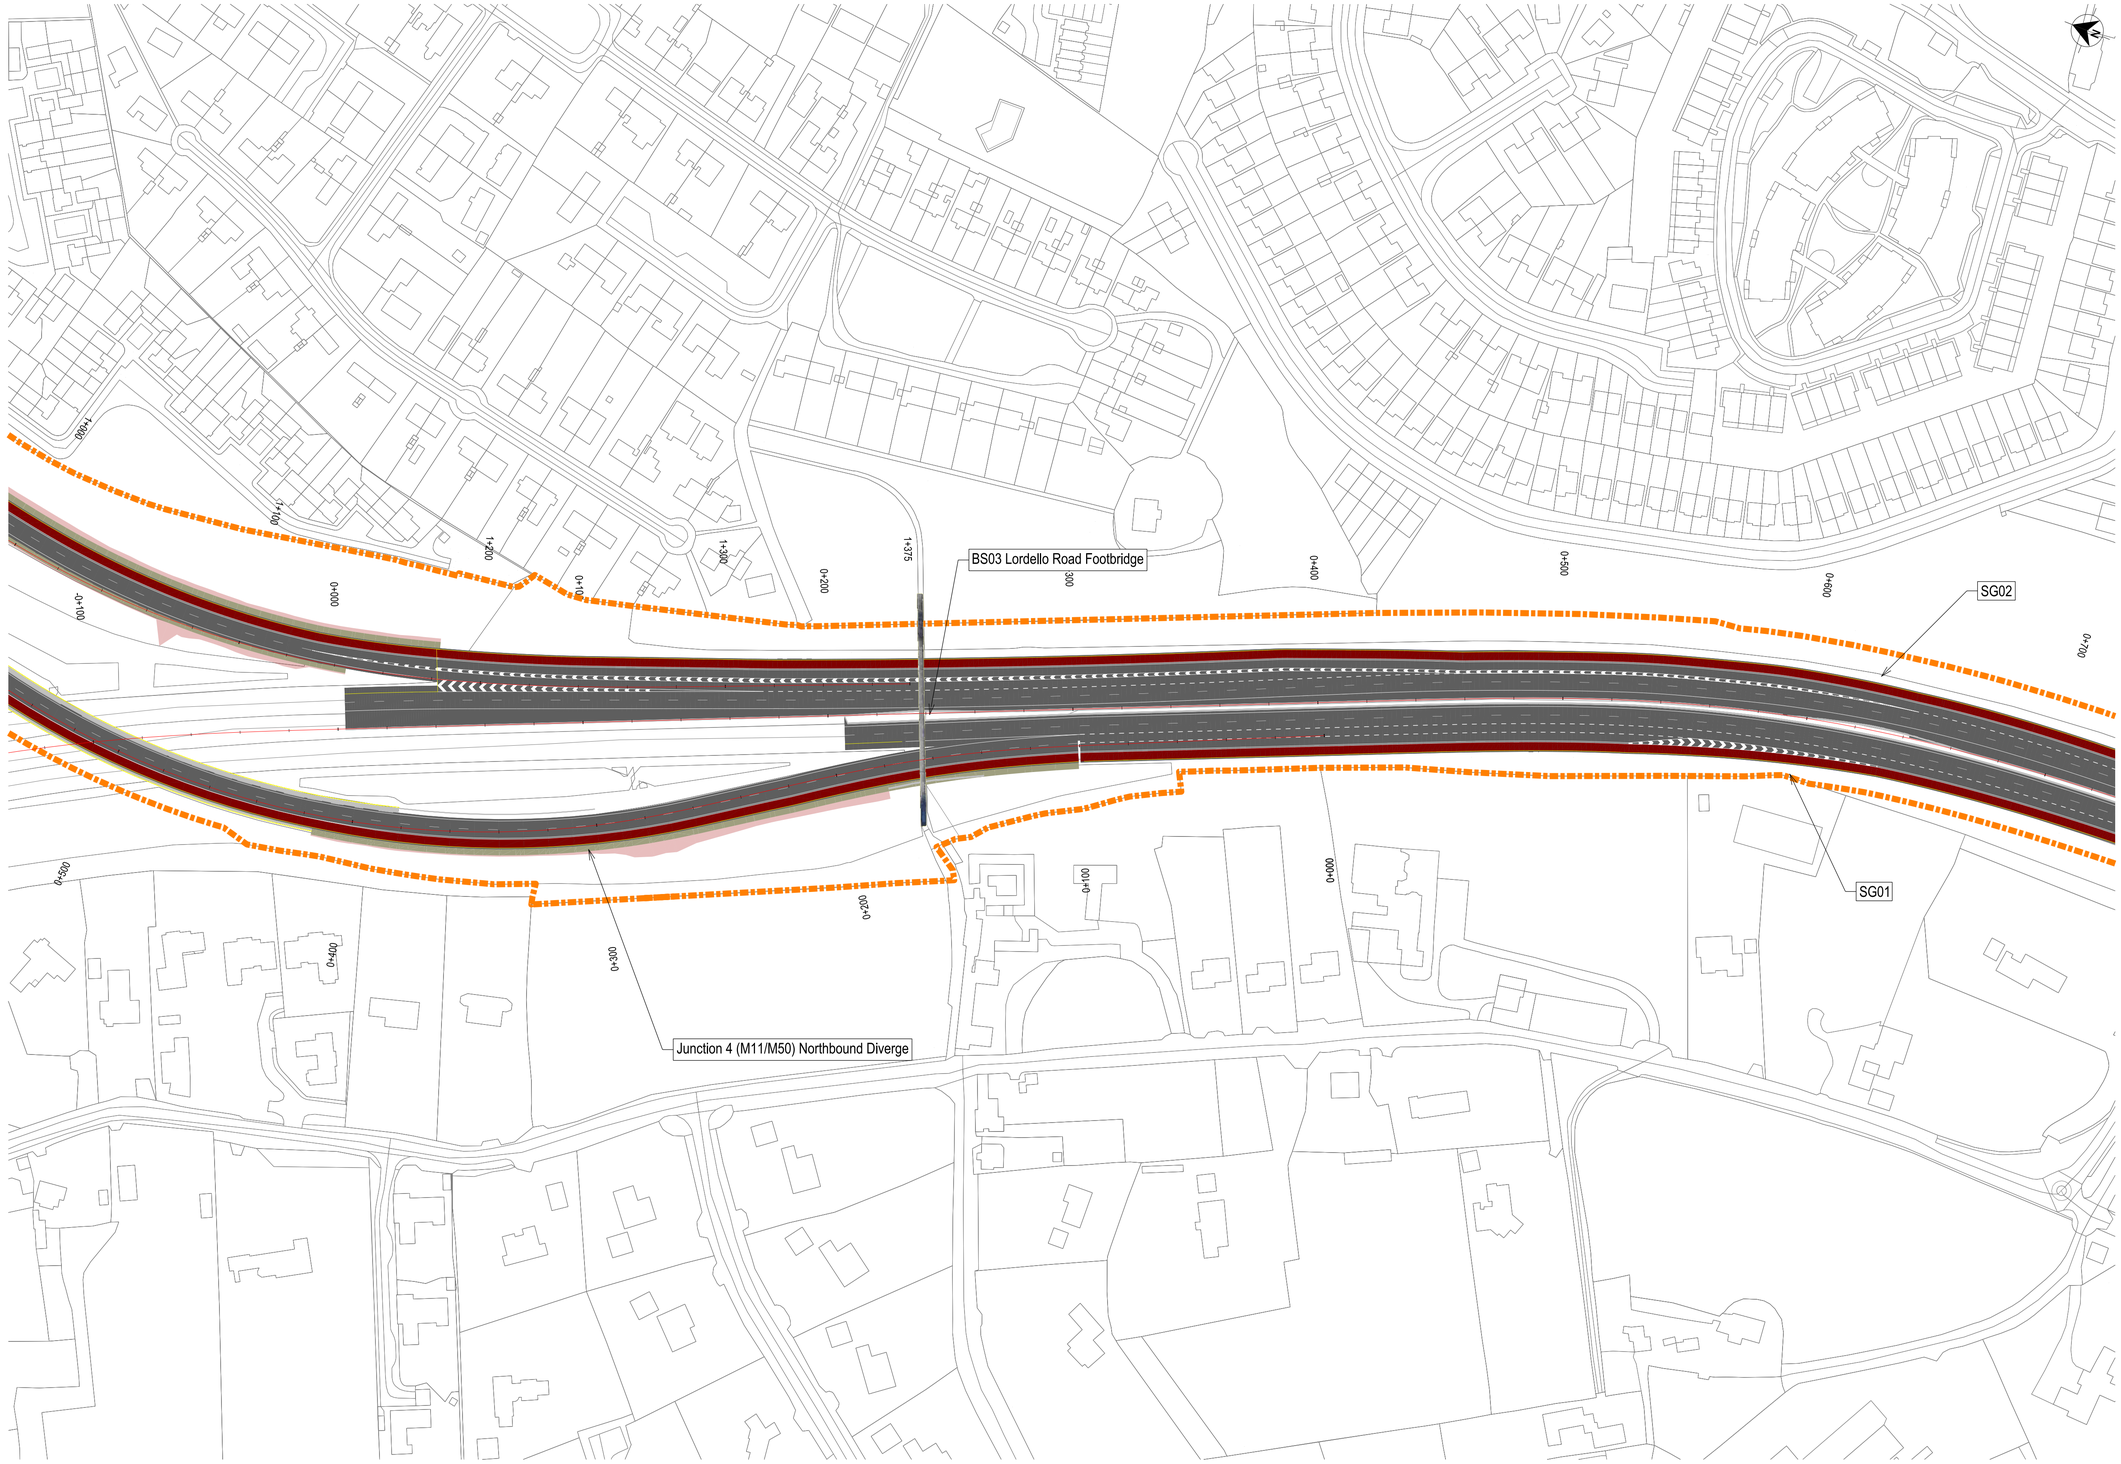

ROUTE SELECTION

LEGEND - PLAN

- Fill Slopes
- Proposed Road Geometry
- Proposed Junction Closure
- Sub-Scheme A Boundary
- Sub-Scheme B Boundary
- Sub-Scheme C Boundary
- Hard Shoulder Bus Priority Measure
- Active Travel Facility
- Existing Culvert
- Proposed Retaining Wall

DRAFT

© Ordnance Survey Ireland. All rights reserved. Licence Number 2015-35CCMA/Dun Laoghaire-Rathdown County Council
© Ordnance Survey Ireland. All rights reserved. Licence Number 2022/35/CCMA/Wicklow County Council

N11/ M11

Tionscadal Éireann Project Ireland 2040

Clients

Disclaimer Note:
The design shown is draft only and is subject to change. More detailed assessments, ongoing studies and the information received from the public may result in changes to parts, or all of the Design. Any changes to the Design may affect the other information.

Nóta Séanta:
Tá na Dearadh ina bnfoin dréacht, d'fhéadfaí athraithe teacht air. Is mar toradh ar mheasúnaithe níos, ar stadéar leanúnach agus ar eolas ón bpobal a dhéanfaí athruithe teacht ar an Dearadh ina iomláine nó ar chuid de. D'fhéadfadh ag aon athrú ar an dearadh tionchar a bheith aige ar an eolas eile.

Consultant
ARUP
50 Ringsend Road
Dublin 4
D04 T6X0
Ireland
T +353 1 233 4455
F +353 1 668 3169
W www.arup.com
E dublin@arup.com

Job Title
N11/M11 Bus Priority Interim Scheme

Scale at A1
1:250 @ A1

Date
July 2024

Issue	Date	By	Chkd	Appd
P01	21/06/2024	EAM	MA	DW

Drawing Title
Scheme Layout
Sheet 3 of 18

Drawing Status
For Information


Drawing No
265455-ARP-HGN-BIS-DR-CH-1103

Issue
P01

Do not scale

© Arup

A1

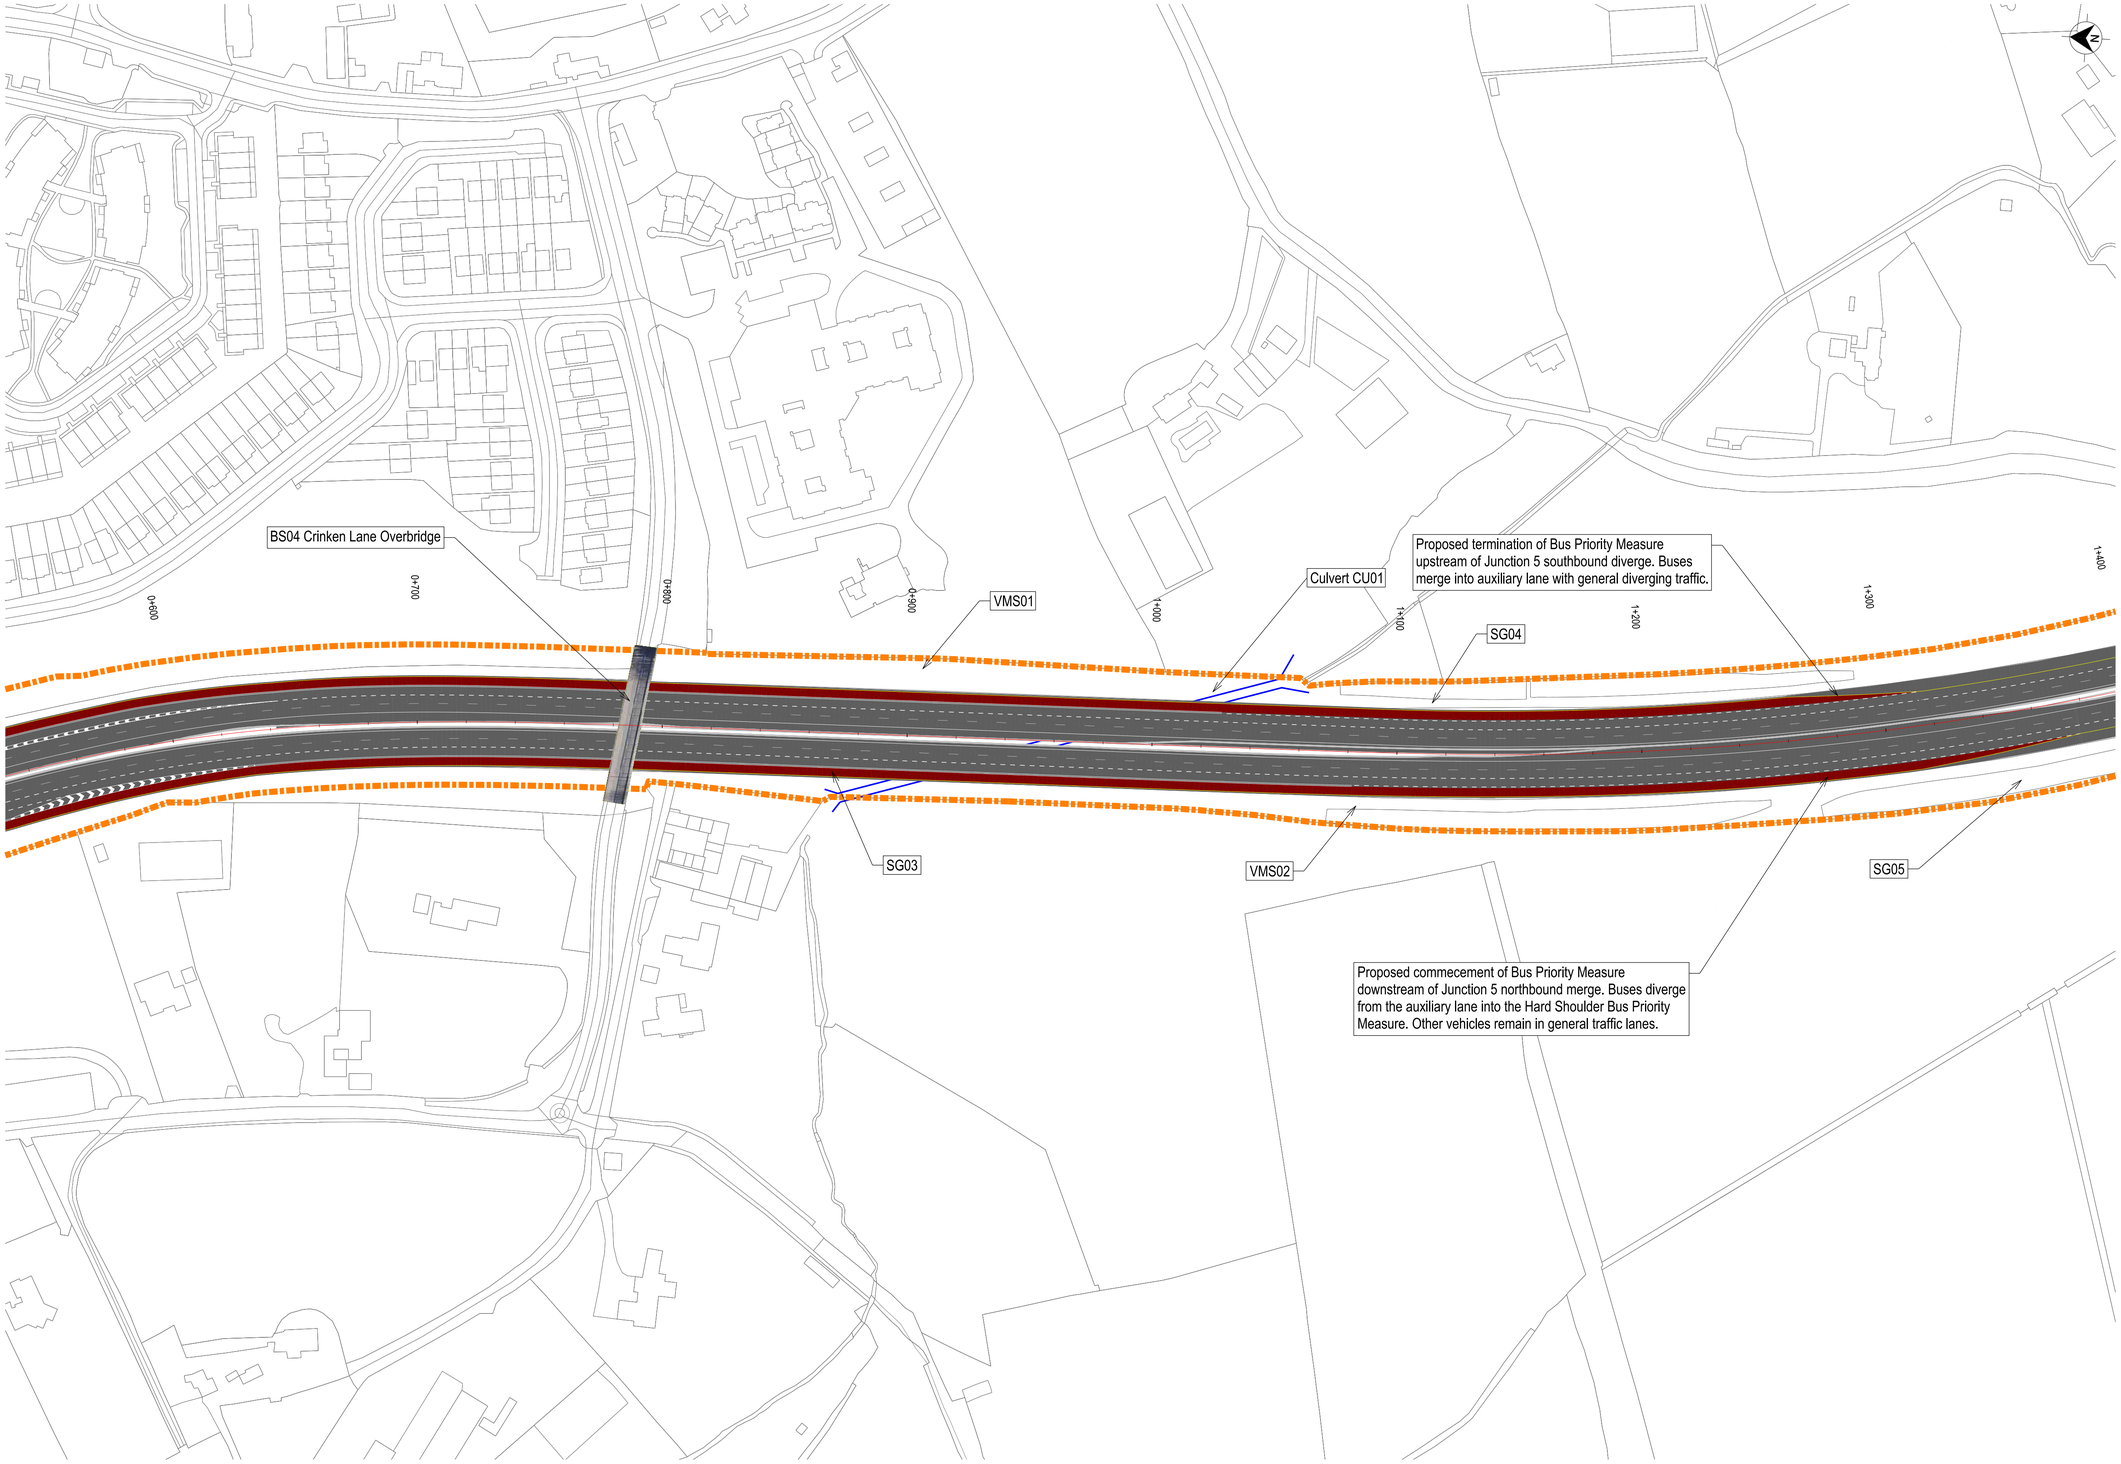

ROUTE SELECTION

LEGEND - PLAN

- Fill Slopes
- Proposed Road Geometry
- Proposed Junction Closure
- Sub-Scheme A Boundary
- Sub-Scheme B Boundary
- Sub-Scheme C Boundary
- Hard Shoulder Bus Priority Measure
- Active Travel Facility
- Existing Culvert
- Proposed Retaining Wall

DRAFT

© Ordnance Survey Ireland. All rights reserved. Licence Number 2015-35CCMA/Dun Laoghaire-Rathdown County Council
© Ordnance Survey Ireland. All rights reserved. Licence Number 2022/35/CCMA/Wicklow County Council

N11/ M11

Clients

Disclaimer Note:
The design shown is draft only and is subject to change. More detailed assessments, ongoing studies and the information received from the public may result in changes to parts, or all of the Design. Any changes to the Design may affect the other information.
Nóta Séanta:
Tá na Dearadh ina bnfoin dréacht, d'fhéadfaí athraithe teacht air. Is mar toradh ar mheasúnaithe níos, ar stadéar leanúnach agus ar eolas ón bpobal a dhéanfaí athruithe teacht ar an Dearadh ina iomláine nó ar chuid de. D'fhéadfadh ag aon athrú ar an dearadh tionchar a bheith aige ar an eolas eile.

Consultant
ARUP
50 Ringsend Road
Dublin 4
D04 T6X0
Ireland
T +353 1 233 4455
F +353 1 668 3169
W www.arup.com
E dublin@arup.com

Job Title
N11/M11 Bus Priority Interim Scheme

Scale at A1
1:1250 @ A1

Date
July 2024

Issue	Date	By	Chkd	Appd
P01	21/06/2024	EAM	MA	DW

Drawing Title
Scheme Layout
Sheet 4 of 18

Drawing Status
For Information

Drawing No
265455-ARP-HGN-BIS-DR-CH-1104


Issue
P01

Do not scale

© Arup

A1

ROUTE SELECTION

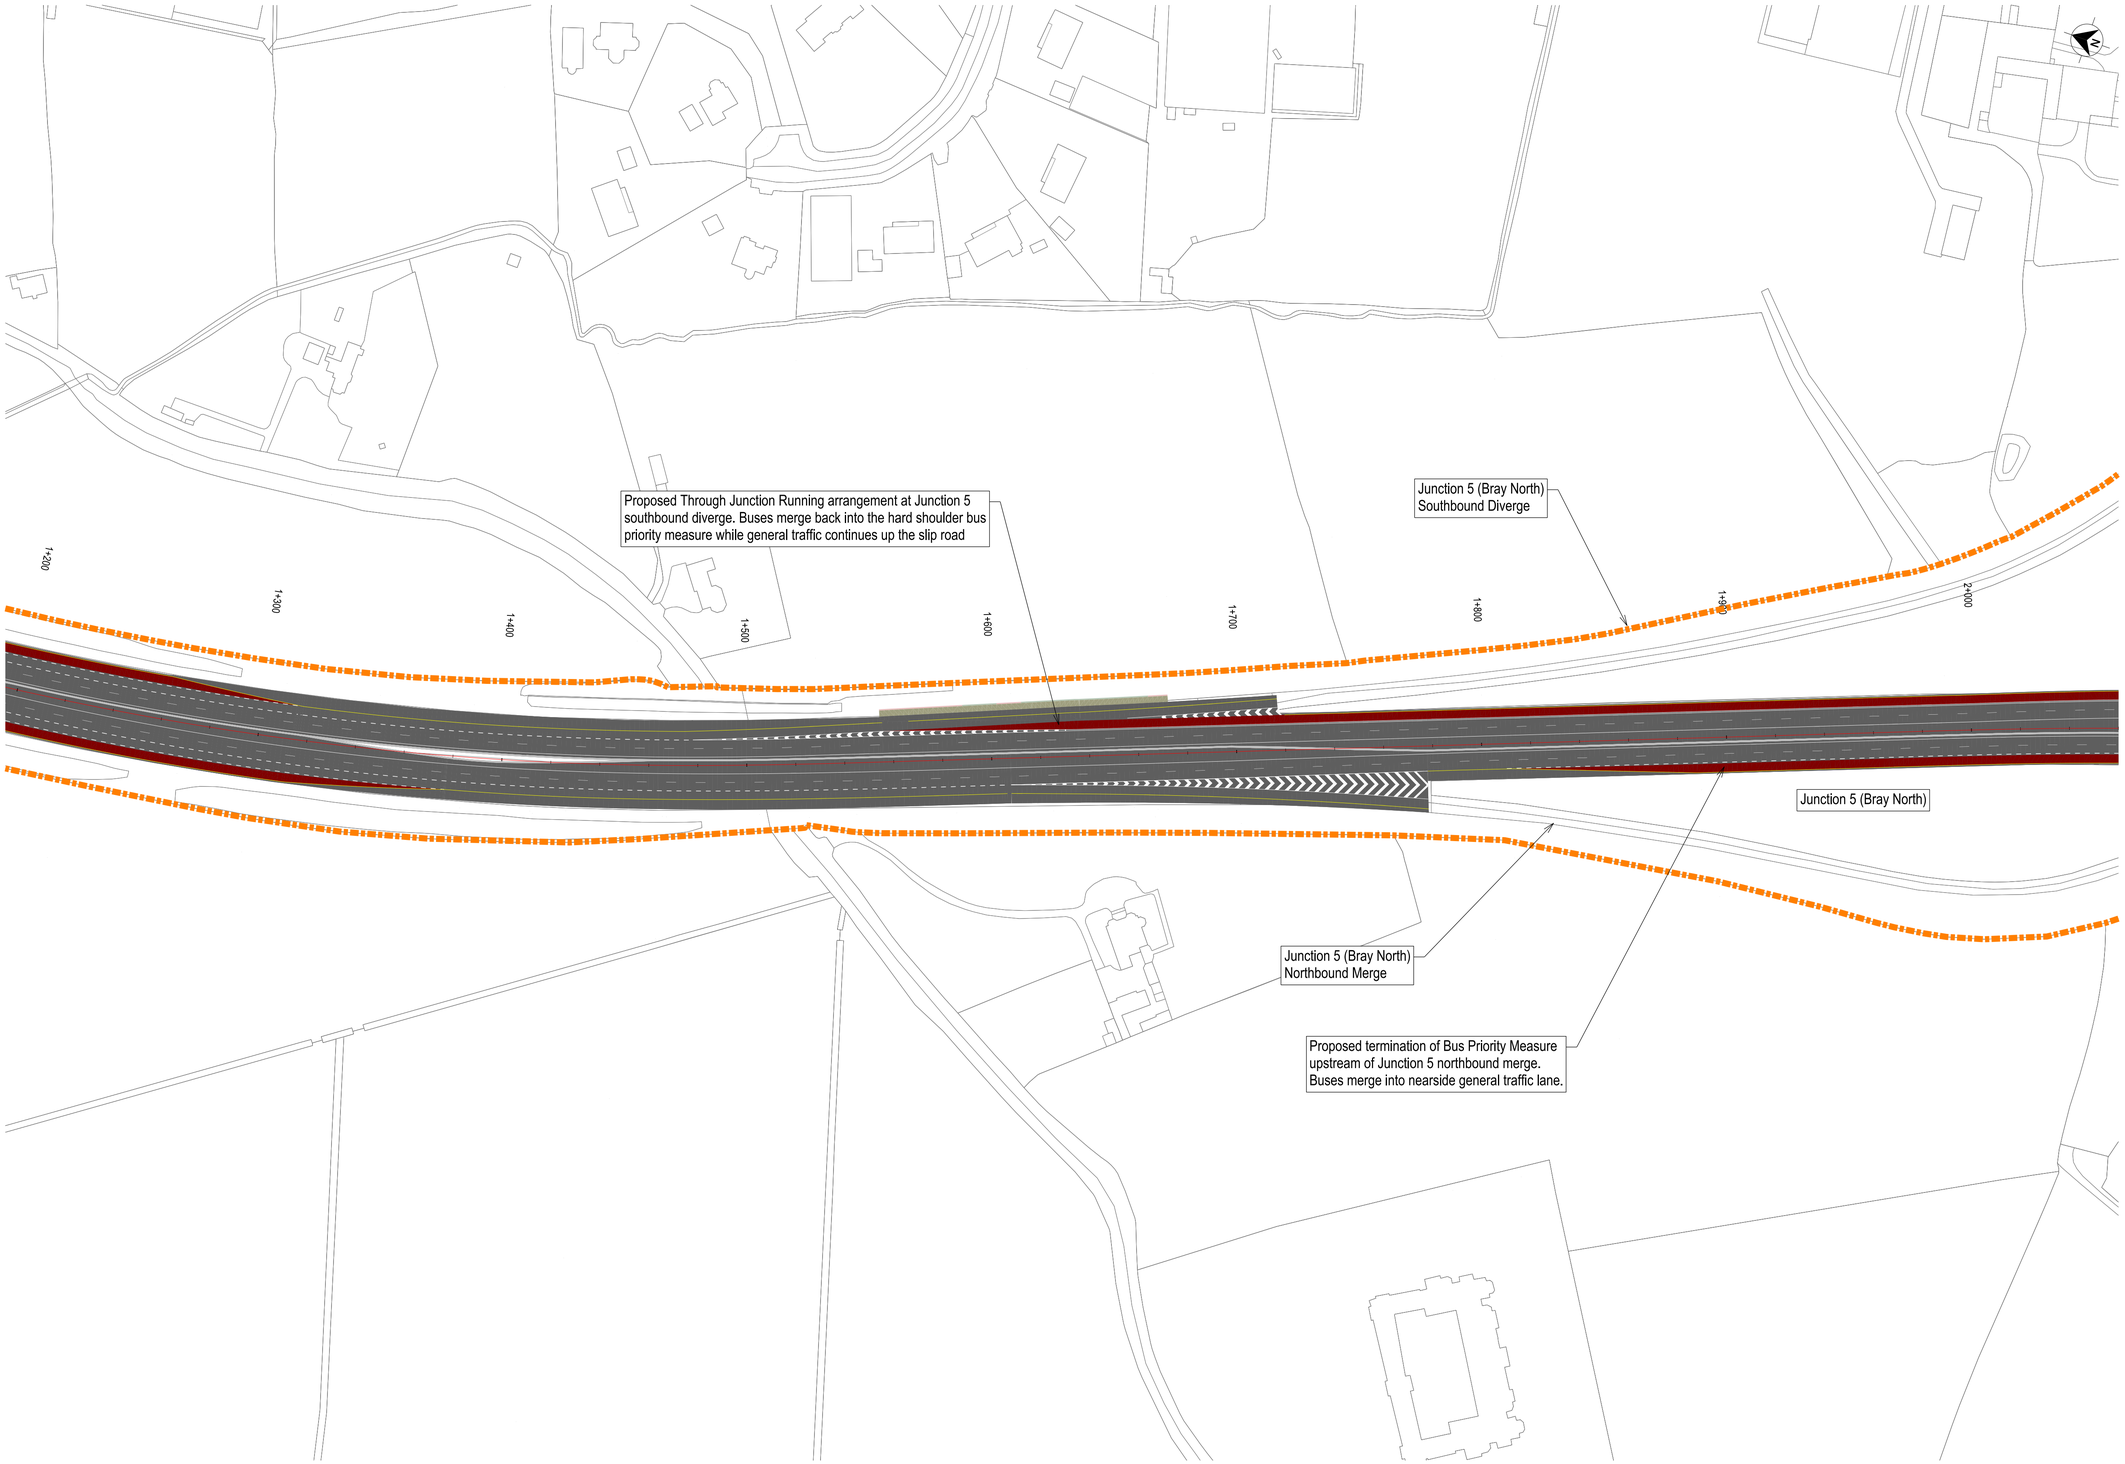

DRAFT

© Ordnance Survey Ireland. All rights reserved. Licence Number 2015-35CCMA/Dun Laoghaire-Rathdown County Council
© Ordnance Survey Ireland. All rights reserved. Licence Number 2022/35/CCMA/Wicklow County Council

N11/ M11

Clients

Disclaimer Note:
The design shown is draft only and is subject to change. More detailed assessments, ongoing studies and the information received from the public may result in changes to parts, or all of the Design. Any changes to the Design may affect the other information.

Nóta Séanta:
Tá na Dearadh ina bnfoin dréacht, d'fhéadfaí athraithe teacht air. Is mar toradh ar mheasúnaithe nios, ar stadéar leanúnach agus ar eolas ón bpobal a dhéanfaí athruithe teacht ar an Dearadh ina iomláine nó ar chuid de. D'fhéadfadh ag aon athrú ar an dearadh tionchar a bheith aige ar an eolas eile.

Consultant
ARUP
50 Ringsend Road
Dublin 4
D04 T6X0
Ireland
T +353 1 233 4455
F +353 1 668 3169
W www.arup.com
E dublin@arup.com

Job Title
N11/M11 Bus Priority Interim Scheme

Scale at A1
1:1250 @ A1

Date
July 2024

Issue	Date	By	Chkd	Appd
P01	21/06/2024	EAM	MA	DW

Drawing Title
Scheme Layout
Sheet 5 of 18


Drawing Status
For Information

Drawing No
265455-ARP-HGN-BIS-DR-CH-1105

Issue
P01

Do not scale

© Arup

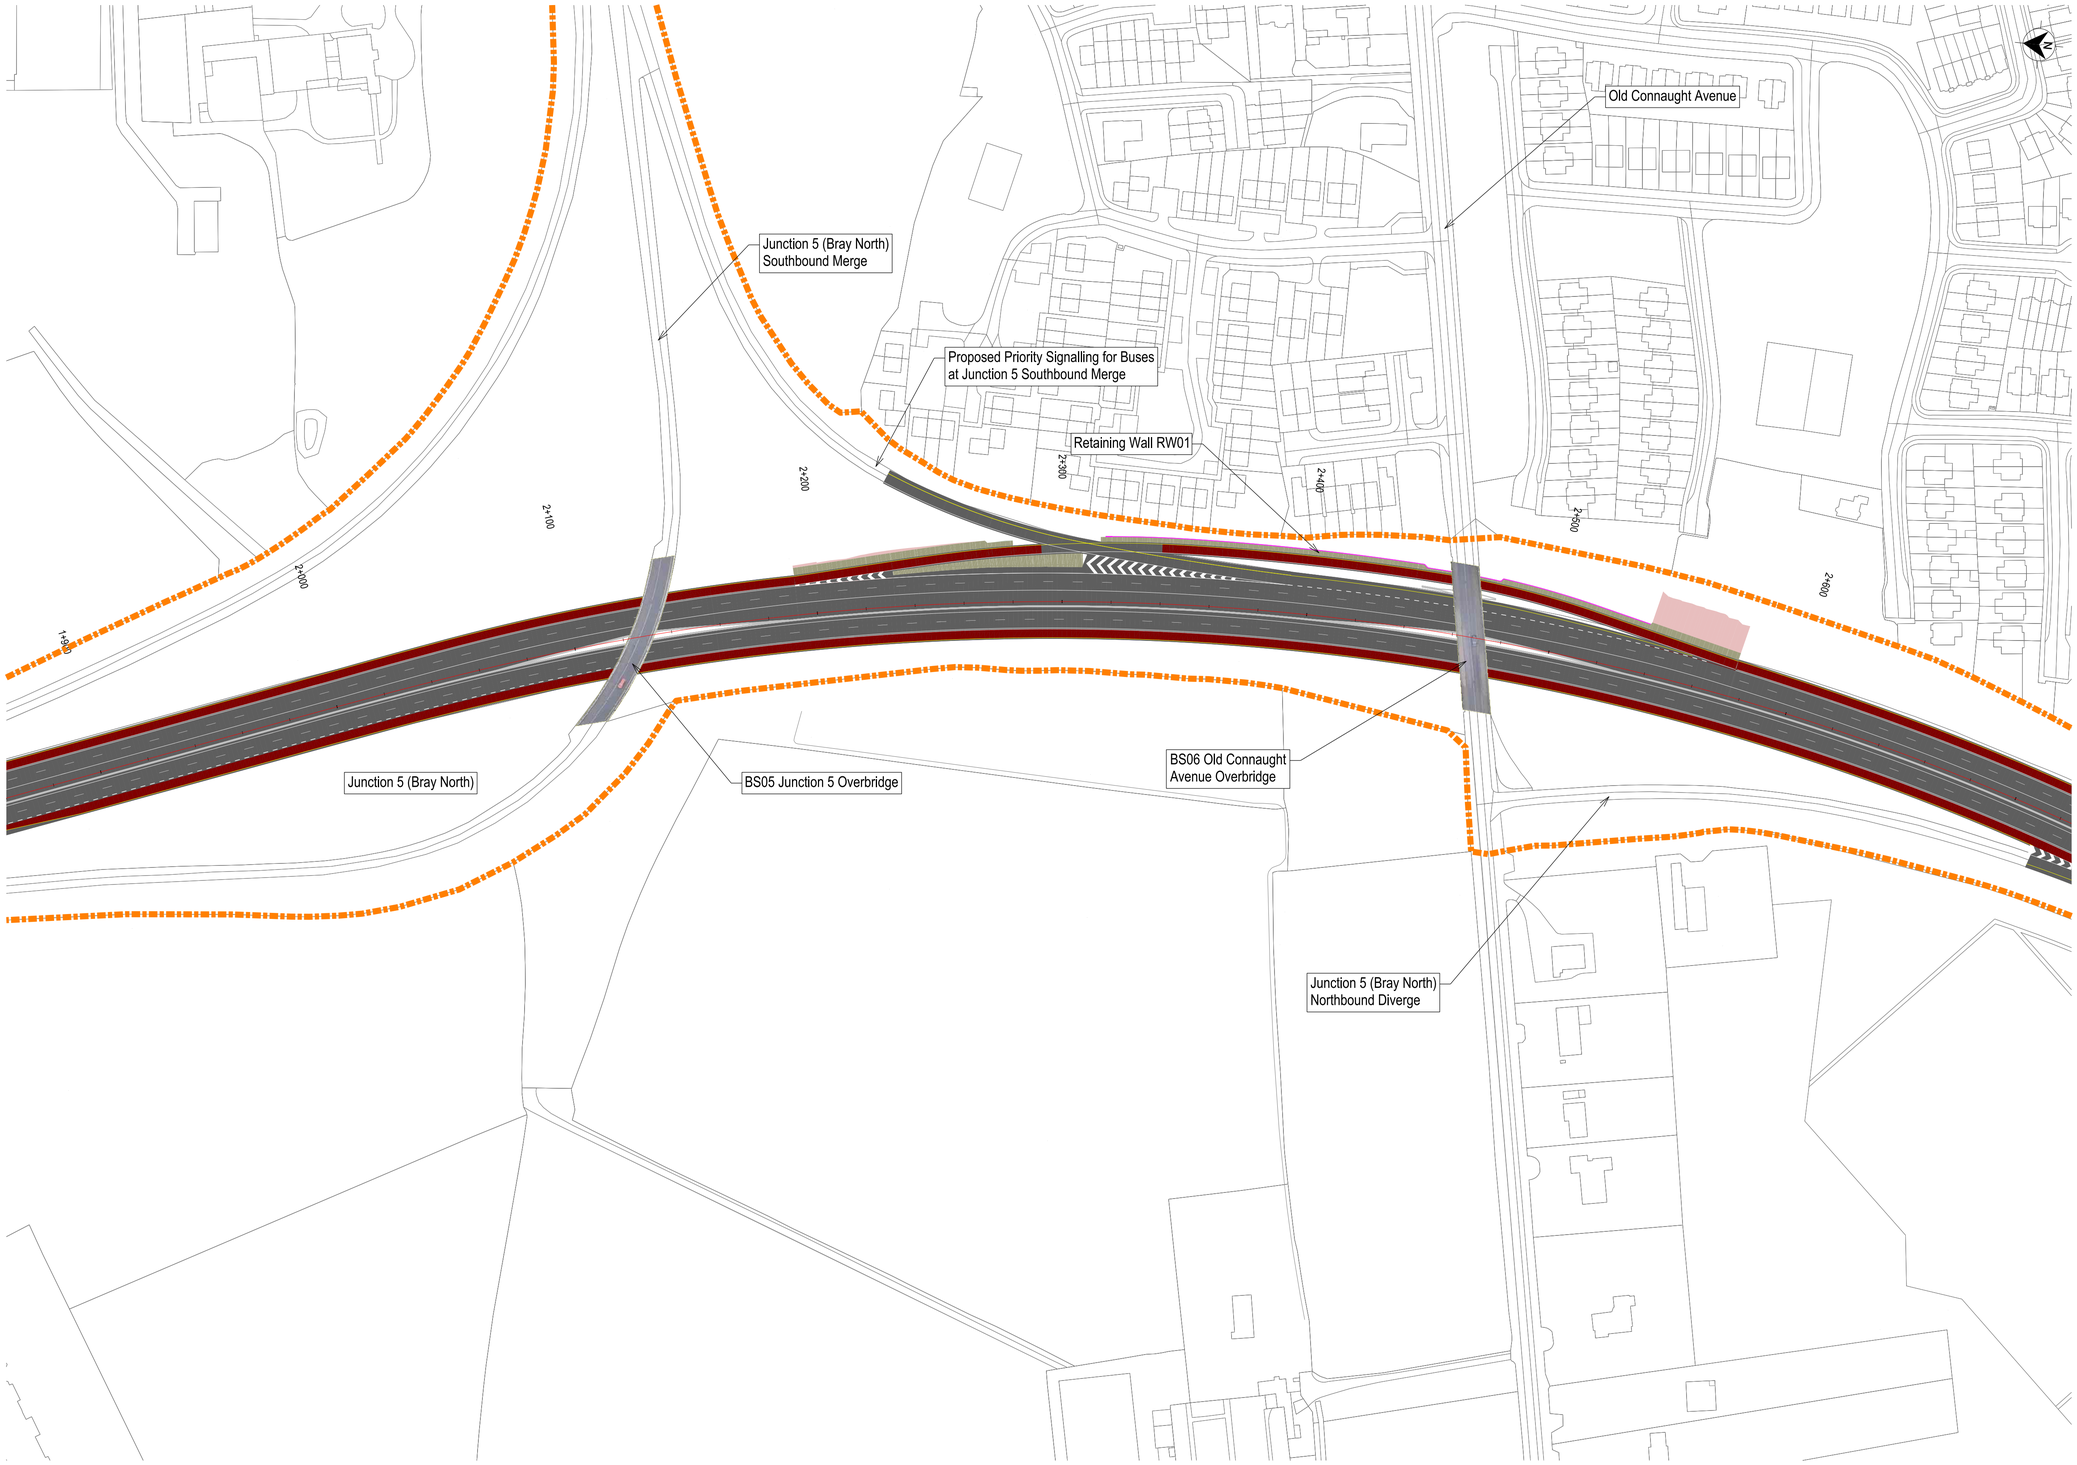

ROUTE SELECTION

LEGEND - PLAN

- Fill Slopes
- Proposed Road Geometry
- Proposed Junction Closure
- Sub-Scheme A Boundary
- Sub-Scheme B Boundary
- Sub-Scheme C Boundary
- Hard Shoulder Bus Priority Measure
- Active Travel Facility
- Existing Culvert
- Proposed Retaining Wall

DRAFT

© Ordnance Survey Ireland. All rights reserved. Licence Number 2015-35CCMA/Dun Laoghaire-Rathdown County Council
© Ordnance Survey Ireland. All rights reserved. Licence Number 2022/35/CCMA/Wicklow County Council

N11/ M11

Clients: TII Bonneagar Iompair Éireann Transport Infrastructure Ireland; An Roinn Iompair Department of Transport; Tionscadal Éireann Project Ireland 2040; Wicklow County Council; dlr Comhairle Contae Chill Mhantáin County Council; Kildare County Council; NTA Údarás Náisiúnta Iompair National Transport Authority

Disclaimer Note:
The design shown is draft only and is subject to change. More detailed assessments, ongoing studies and the information received from the public may result in changes to parts, or all of the Design. Any changes to the Design may affect the other information.

Nóta Séanta:
Tá na Dearadh ina bnfoin dréacht, d'fhéadfaí athraithe teacht air. Is mar toradh ar mheasúnaithe níos, ar stadéar leanúnach agus ar eolas ón bpobal a dhéanfaí athruithe teacht ar an Dearadh ina iomláine nó ar chuid de. D'fhéadfadh ag aon athrú ar an dearadh tionchar a bheith aige ar an eolas eile.

Consultant
ARUP
50 Ringsend Road
Dublin 4
D04 T6X0
Ireland
T +353 1 233 4455
F +353 1 668 3169
W www.arup.com
E dublin@arup.com

Job Title: N11/M11 Bus Priority Interim Scheme

Scale at A1: 1:1250 @ A1

Date: July 2024

Issue	Date	By	Chkd	Appd
P01	21/06/2024	EAM	MA	DW

Drawing Title: **Scheme Layout Sheet 6 of 18**

Drawing Status: **For Information**


Drawing No: **265455-ARP-HGN-BIS-DR-CH-1106**

Issue: **P01**

Do not scale

© Arup

A1

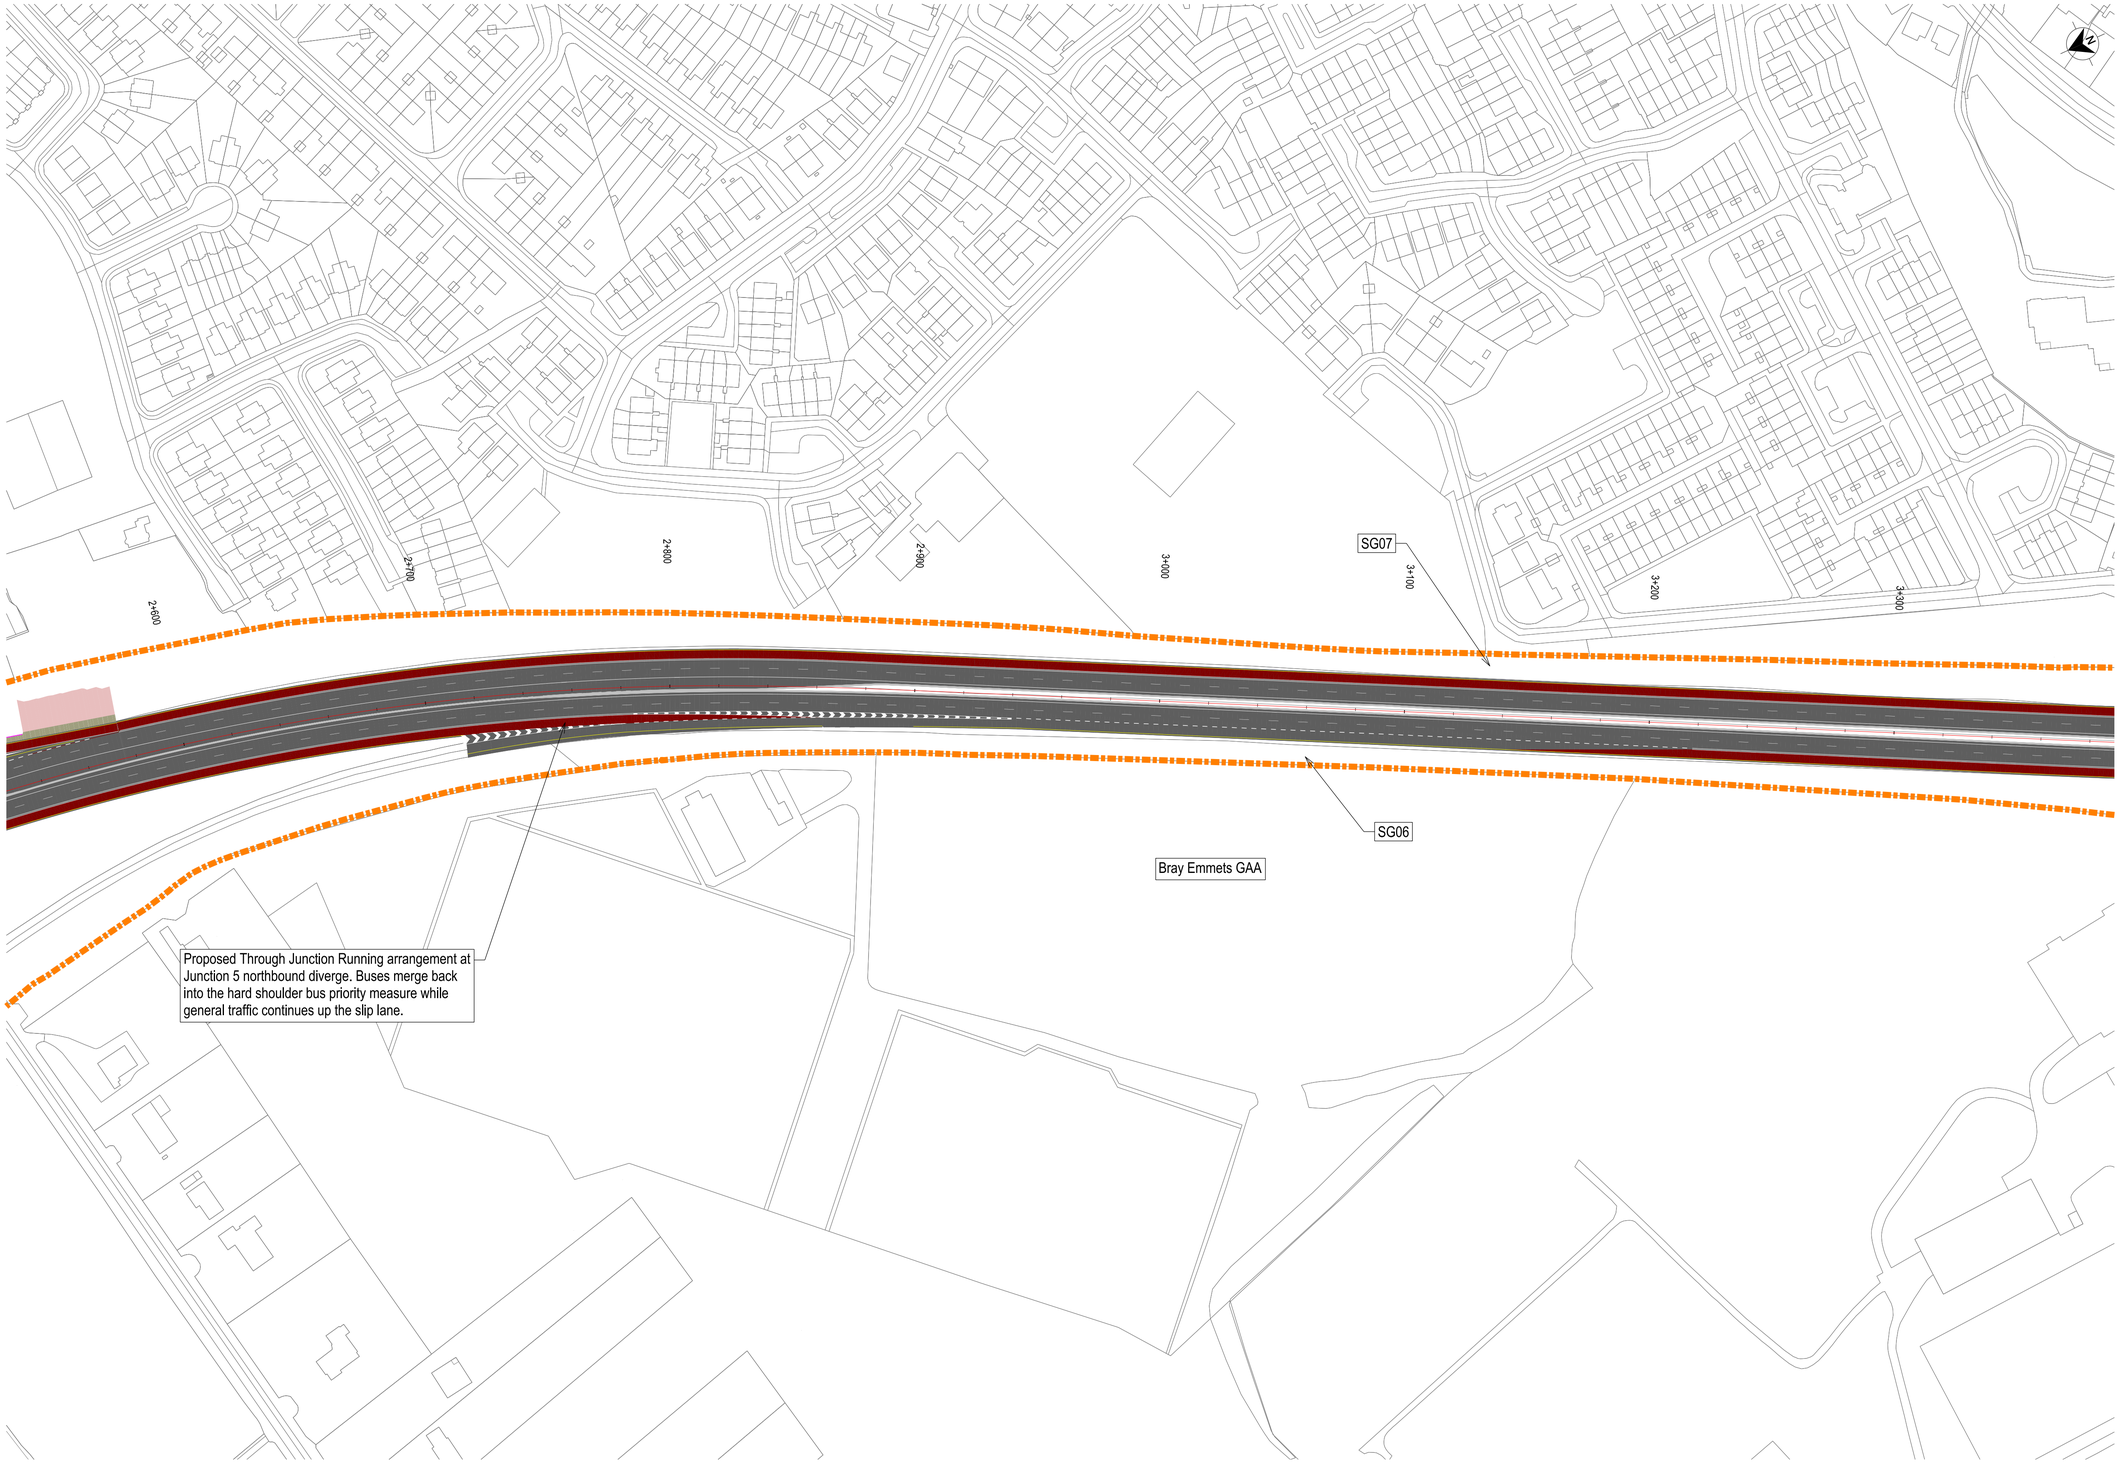

ROUTE SELECTION

LEGEND - PLAN

- Fill Slopes
- Proposed Road Geometry
- Proposed Junction Closure
- Sub-Scheme A Boundary
- Sub-Scheme B Boundary
- Sub-Scheme C Boundary
- Hard Shoulder Bus Priority Measure
- Active Travel Facility
- Existing Culvert
- Proposed Retaining Wall

DRAFT

© Ordnance Survey Ireland. All rights reserved. Licence Number 2015-35CCMA/Dun Laoghaire-Rathdown County Council
© Ordnance Survey Ireland. All rights reserved. Licence Number 2022/35/CCMA/Wicklow County Council

N11/ M11

Clients: TII; An Roinn Iompair Department of Transport; dlr Comhairle Contae County Council; Wicklow County Council; Kildare County Council; NTA National Transport Authority

Disclaimer Note:
The design shown is draft only and is subject to change. More detailed assessments, ongoing studies and the information received from the public may result in changes to parts, or all of the Design. Any changes to the Design may affect the other information.

Nóta Séanta:
Tá na Dearadh ina bnfoin dréacht, d'fhéadfaí athraithe teacht air. Is mar toradh ar mheasúnaithe níos, ar stadéar leanúnach agus ar eolas ón bpobal a dhéanfaí athruithe teacht ar an Dearadh ina iomláine nó ar chuid de. D'fhéadfadh ag aon athrú ar an dearadh tionchar a bheith aige ar an eolas eile.

Consultant
ARUP
50 Ringsend Road
Dublin 4
D04 T6X0
Ireland
T +353 1 233 4455
F +353 1 668 3169
W www.arup.com
E dublin@arup.com

Job Title: N11/M11 Bus Priority Interim Scheme

Scale at A1: 1:1250 @ A1

Date: July 2024

Issue	Date	By	Chkd	Appd
P01	21/06/2024	EAM	MA	DW

Drawing Title: **Scheme Layout Sheet 7 of 18**

Drawing Status: **For Information**


Drawing No: **265455-ARP-HGN-BIS-DR-CH-1107**

Issue: **P01**

Do not scale

© Arup

A1

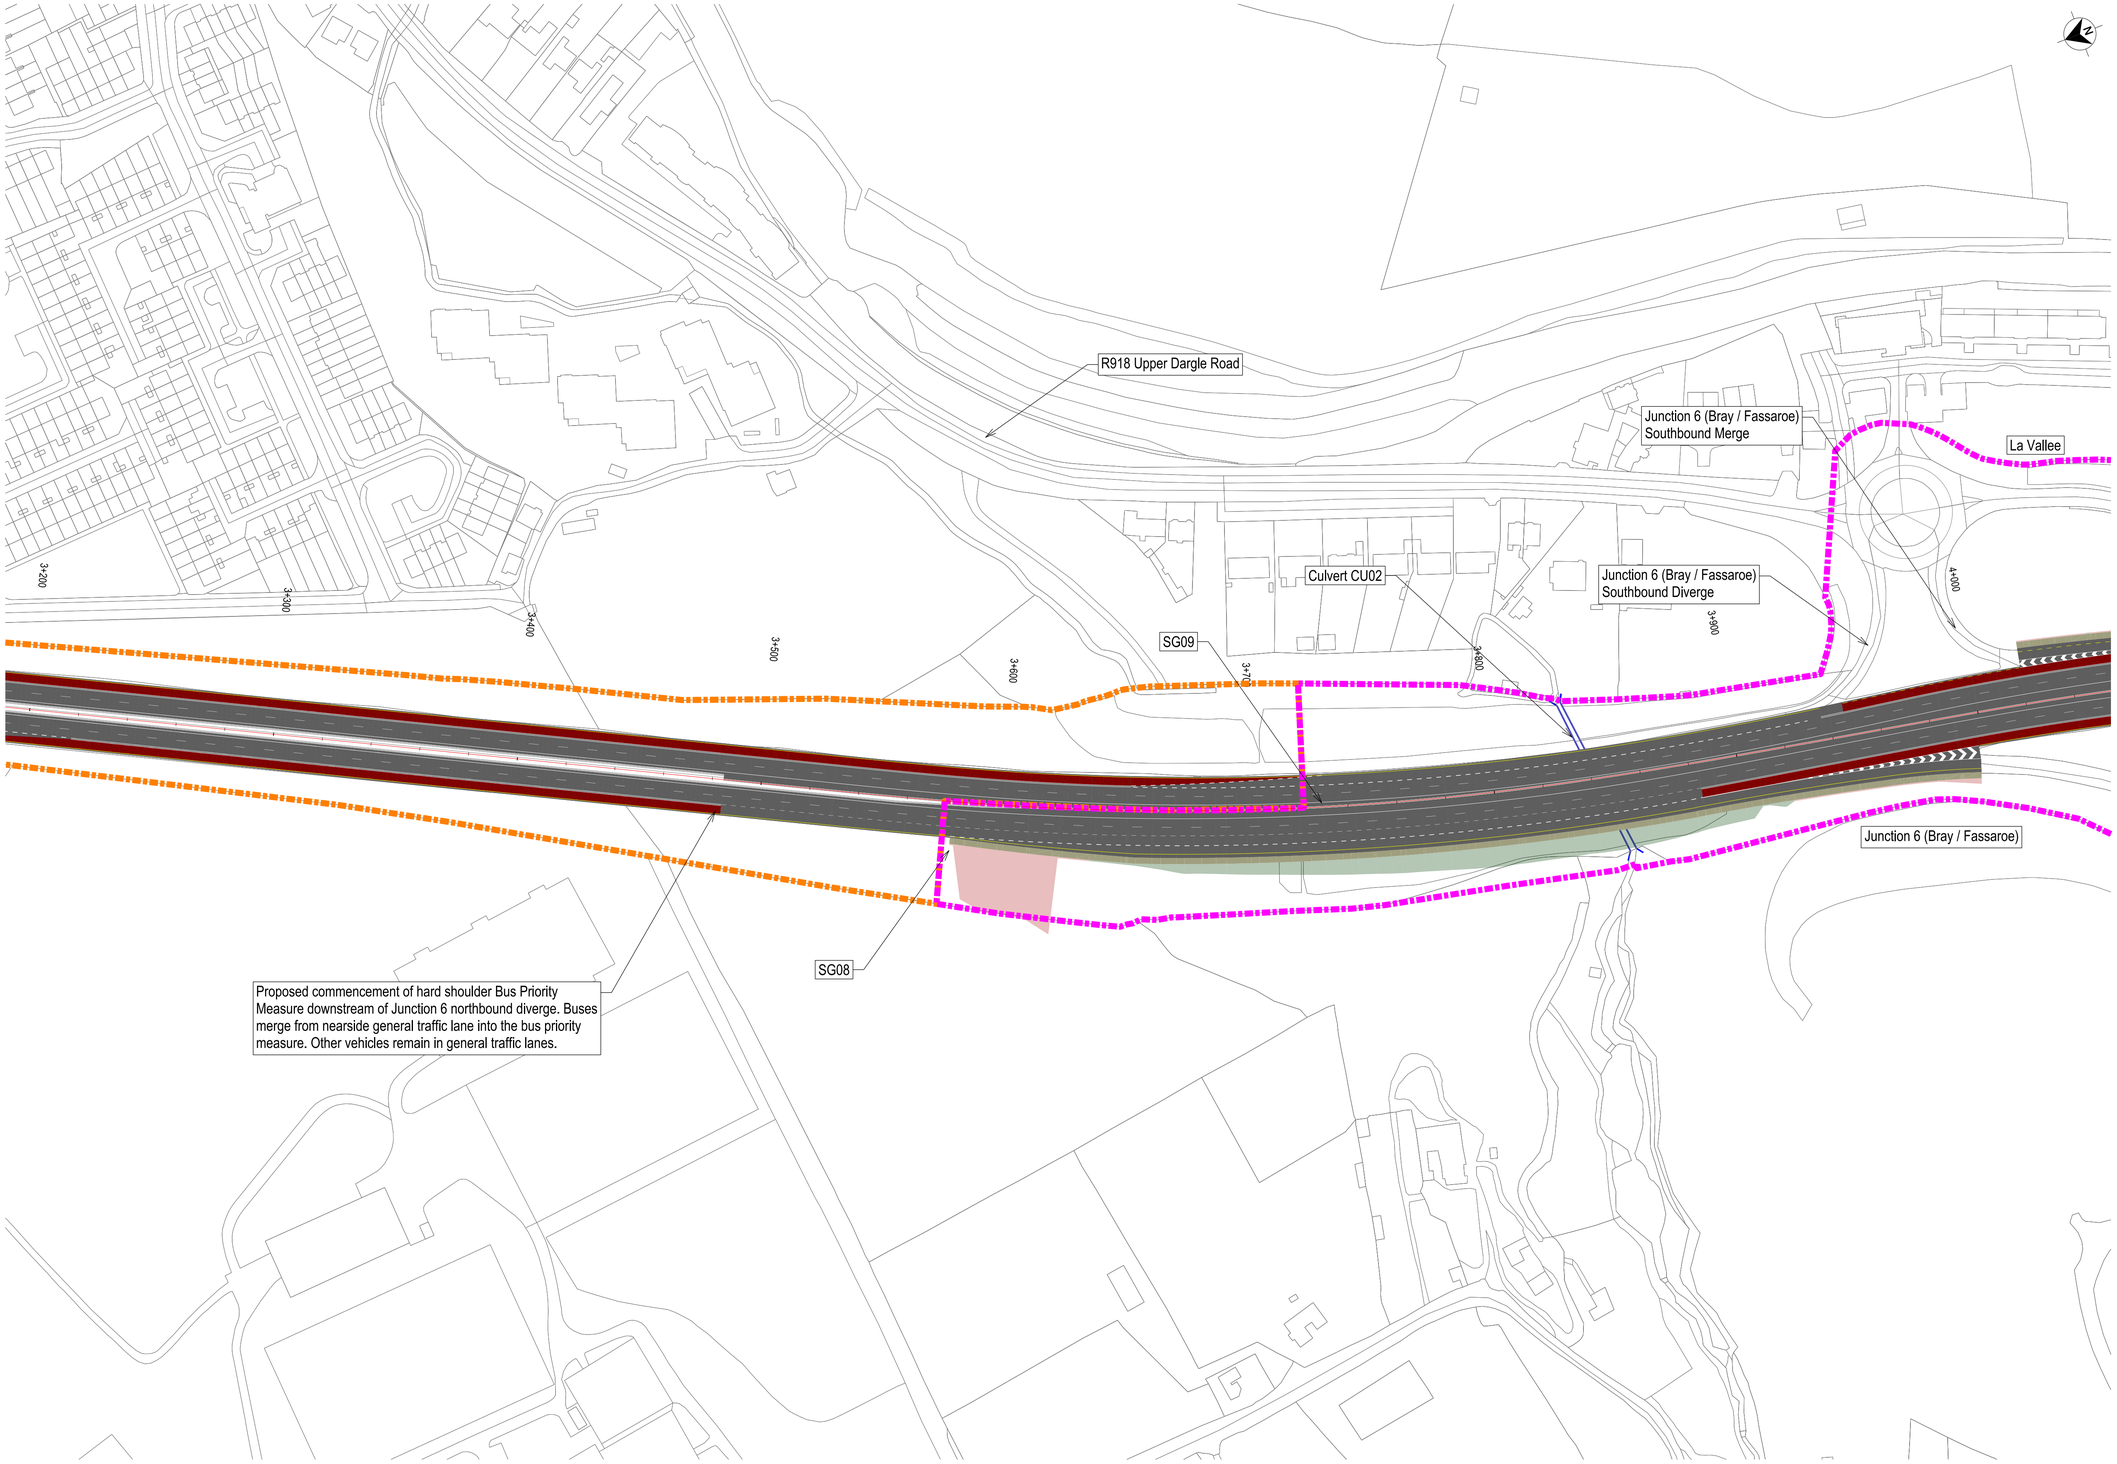

ROUTE SELECTION

LEGEND - PLAN

- Fill Slopes
- Proposed Road Geometry
- Proposed Junction Closure
- Sub-Scheme A Boundary
- Sub-Scheme B Boundary
- Sub-Scheme C Boundary
- Hard Shoulder Bus Priority Measure
- Active Travel Facility
- Existing Culvert
- Proposed Retaining Wall

DRAFT

© Ordnance Survey Ireland. All rights reserved. Licence Number 2015-35CCMA/Dun Laoghaire-Rathdown County Council
© Ordnance Survey Ireland. All rights reserved. Licence Number 2022/35/CCMA/Wicklow County Council

N11/ M11

Clients

Disclaimer Note:
The design shown is draft only and is subject to change. More detailed assessments, ongoing studies and the information received from the public may result in changes to parts, or all of the Design. Any changes to the Design may affect the other information.
Nóta Séanta:
Tá na Dearadh ina bnfoin dréacht, d'fhéadfai athraithe teacht air. Is mar toradh ar mheasúnaithe nios, ar stadéar leanúnach agus ar eolas ón bpobal a dhéanfai athruithe teacht ar an Dearadh ina iomláine nó ar chuid de. D'fhéadfadh ag aon athrú ar an dearadh tionchar a bheith aige ar an eolas eile.

Consultant
ARUP
50 Ringsend Road
Dublin 4
D04 T6X0
Ireland
T +353 1 233 4455
F +353 1 668 3169
W www.arup.com
E dublin@arup.com

Job Title
N11/M11 Bus Priority Interim Scheme

Scale at A1
1:1250 @ A1

Date
July 2024

Issue	Date	By	Chkd	Appd
P01	21/06/2024	EAM	MA	DW

Drawing Title
Scheme Layout
Sheet 8 of 18

Drawing Status
For Information


Drawing No
265455-ARP-HGN-BIS-DR-CH-1108

Issue
P01

Do not scale

© Arup

A1

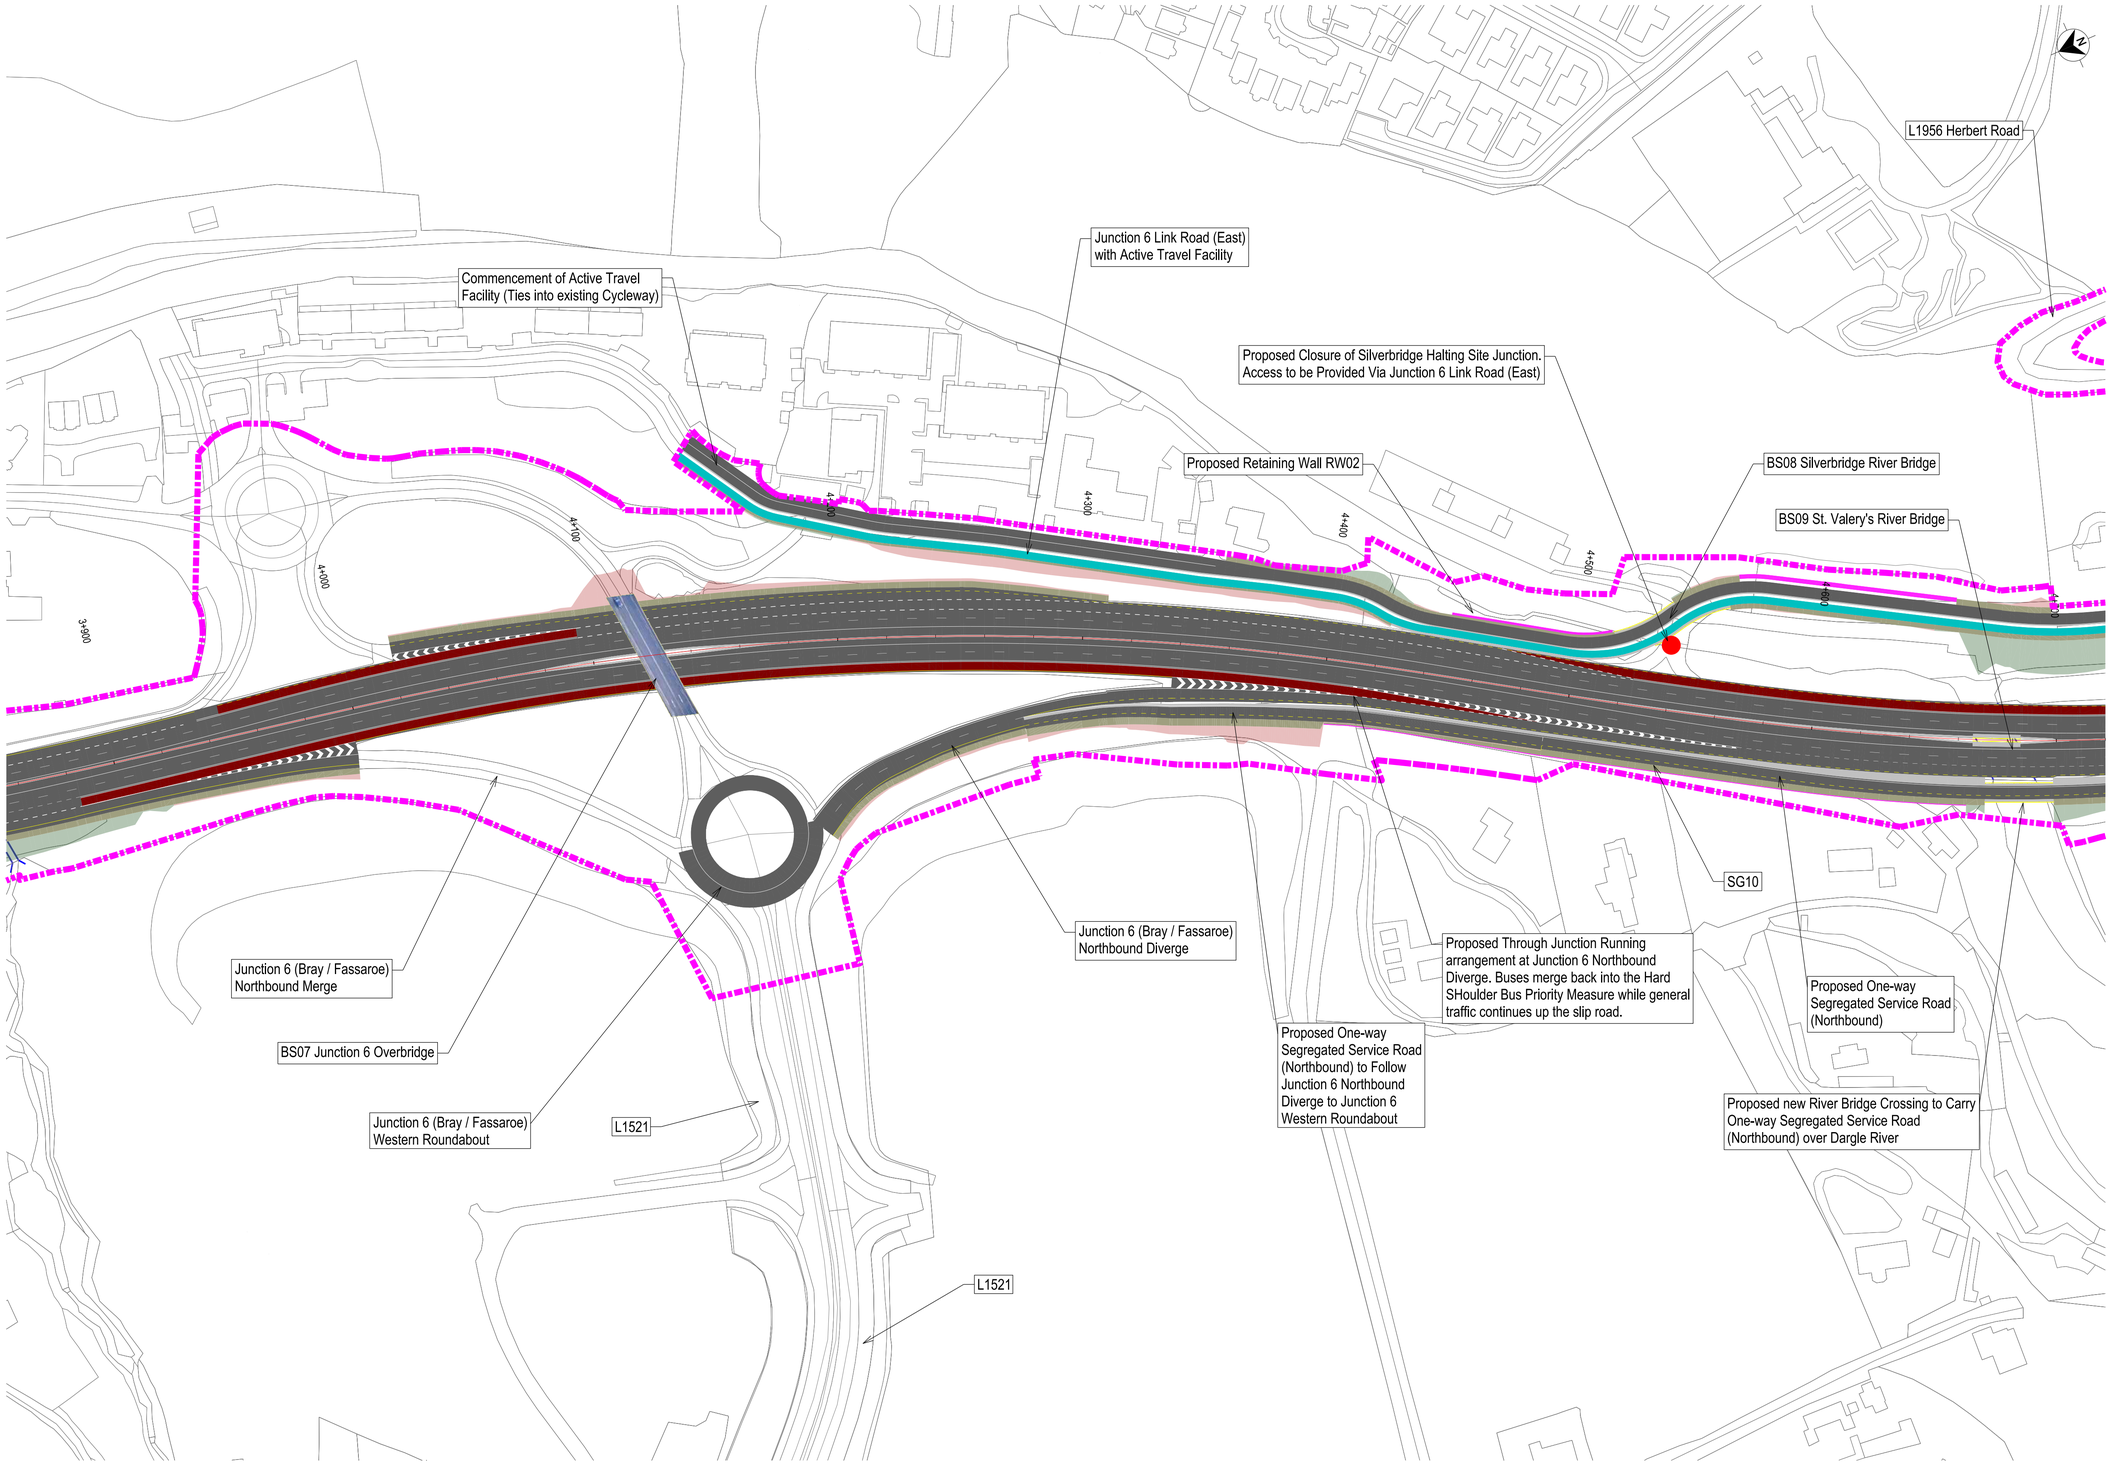

ROUTE SELECTION

LEGEND - PLAN

- Fill Slopes
- Proposed Road Geometry
- Proposed Junction Closure
- Sub-Scheme A Boundary
- Sub-Scheme B Boundary
- Sub-Scheme C Boundary
- Hard Shoulder Bus Priority Measure
- Active Travel Facility
- Existing Culvert
- Proposed Retaining Wall

DRAFT

© Ordnance Survey Ireland. All rights reserved. Licence Number 2015-35CCMA/Dun Laoghaire-Rathdown County Council
© Ordnance Survey Ireland. All rights reserved. Licence Number 2022/35/CCMA/Wicklow County Council

N11/ M11

Tionscadal Éireann Project Ireland 2040

Clients: Transport Infrastructure Ireland; An Roinn Iompair Department of Transport; Comhairle Contae County Council dlr; Wicklow Cill Mhantáin; Kildare; National Roads Office; NTA National Transport Authority

Disclaimer Note:
The design shown is draft only and is subject to change. More detailed assessments, ongoing studies and the information received from the public may result in changes to parts, or all of the Design. Any changes to the Design may affect the other information.

Nóta Séanta:
Tá na Dearadh ina bnfoin dréacht, d'fhéadfai athraithe teacht air. Is mar toradh ar mheasúnaithe níos, ar stadéar leanúnach agus ar eolas ón bpobal a dhéanfaí athruithe teacht ar an Dearadh ina iomláine nó ar chuid de. D'fhéadfadh ag aon athrú ar an dearadh tionchar a bheith aige ar an eolas eile.

Consultant
ARUP
50 Ringsend Road
Dublin 4
D04 T6X0
Ireland
T +353 1 233 4455
F +353 1 668 3169
W www.arup.com
E dublin@arup.com

Job Title: N11/M11 Bus Priority Interim Scheme

Scale at A1: 1:250 @ A1

Date: July 2024

Issue	Date	By	Chkd	Appd
P01	21/06/2024	EAM	MA	DW

Drawing Title: **Scheme Layout Sheet 9 of 18**

Drawing Status: **For Information**


Drawing No: **265455-ARP-HGN-BIS-DR-CH-1109**

Issue: **P01**

Do not scale

© Arup

A1

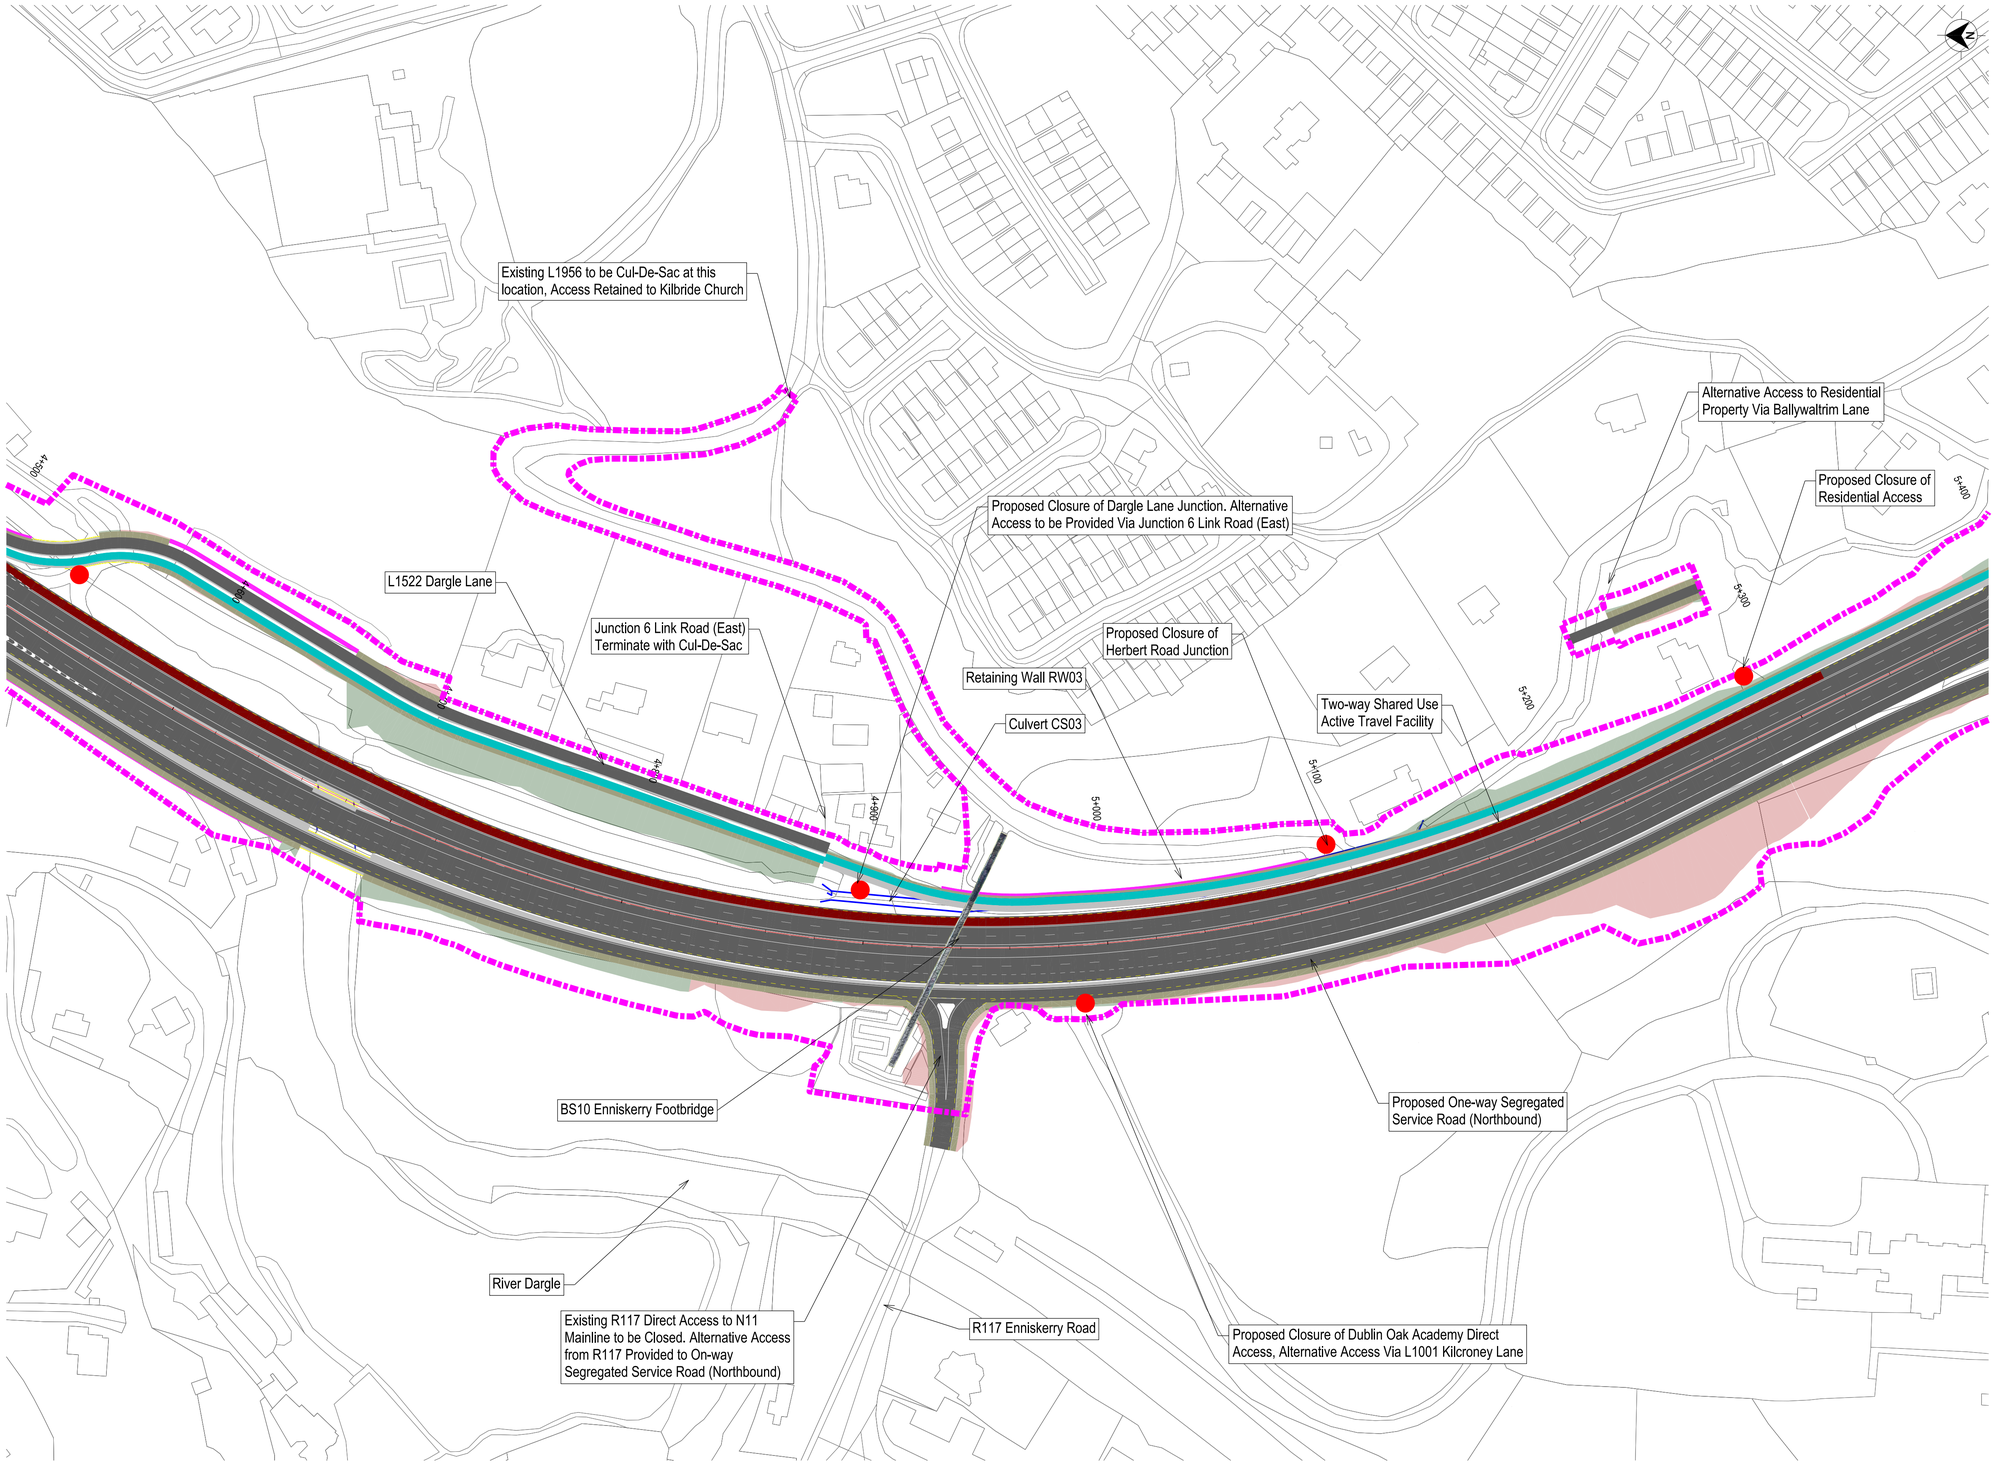

ROUTE SELECTION

LEGEND - PLAN

- Fill Slopes
- Proposed Road Geometry
- Proposed Junction Closure
- Sub-Scheme A Boundary
- Sub-Scheme B Boundary
- Sub-Scheme C Boundary
- Hard Shoulder Bus Priority Measure
- Active Travel Facility
- Existing Culvert
- Proposed Retaining Wall

DRAFT

© Ordnance Survey Ireland. All rights reserved. Licence Number 2015-35CCMA/Dun Laoghaire-Rathdown County Council
© Ordnance Survey Ireland. All rights reserved. Licence Number 2022/35/CCMA/Wicklow County Council

N11/ M11

Transcend Eireann Project Ireland 2040

Clients: TII Bonneagar Iompair Eireann; An Roinn Iompair Department of Transport; Wicklow County Council; dlr Comhairle Contae Chontae Atha Cliath; Kildare County Council; NTA Údarás Náisiúnta Iompair National Transport Authority

Disclaimer Note:
The design shown is draft only and is subject to change. More detailed assessments, ongoing studies and the information received from the public may result in changes to parts, or all of the Design. Any changes to the Design may affect the other information.
Nóta Séanta:
Tá na Dearadh ina bnfoin dréacht, d'fhéadfaí athraithe teacht air. Is mar toradh ar mheasúnaithe níos, ar stadéar leanúnach agus ar eolas ón bpobal a dhéanfaí athruithe teacht ar an Dearadh ina iomláine nó ar chuid de. D'fhéadfadh ag aon athrú ar an dearadh tionchar a bheith aige ar an eolas eile.

Consultant
ARUP
50 Ringsend Road
Dublin 4
D04 T6X0
Ireland
T +353 1 233 4455
F +353 1 668 3169
W www.arup.com
E dublin@arup.com

Job Title: N11/M11 Bus Priority Interim Scheme

Scale at A1: 1:1250 @ A1

Date: July 2024

Issue	Date	By	Chkd	Appd
P01	21/06/2024	EAM	MA	DW

Drawing Title: **Scheme Layout Sheet 10 of 18**


Drawing Status: **For Information**

Drawing No: **265455-ARP-HGN-BIS-DR-CH-1110** Issue: **P01**

Do not scale

© Arup

A1

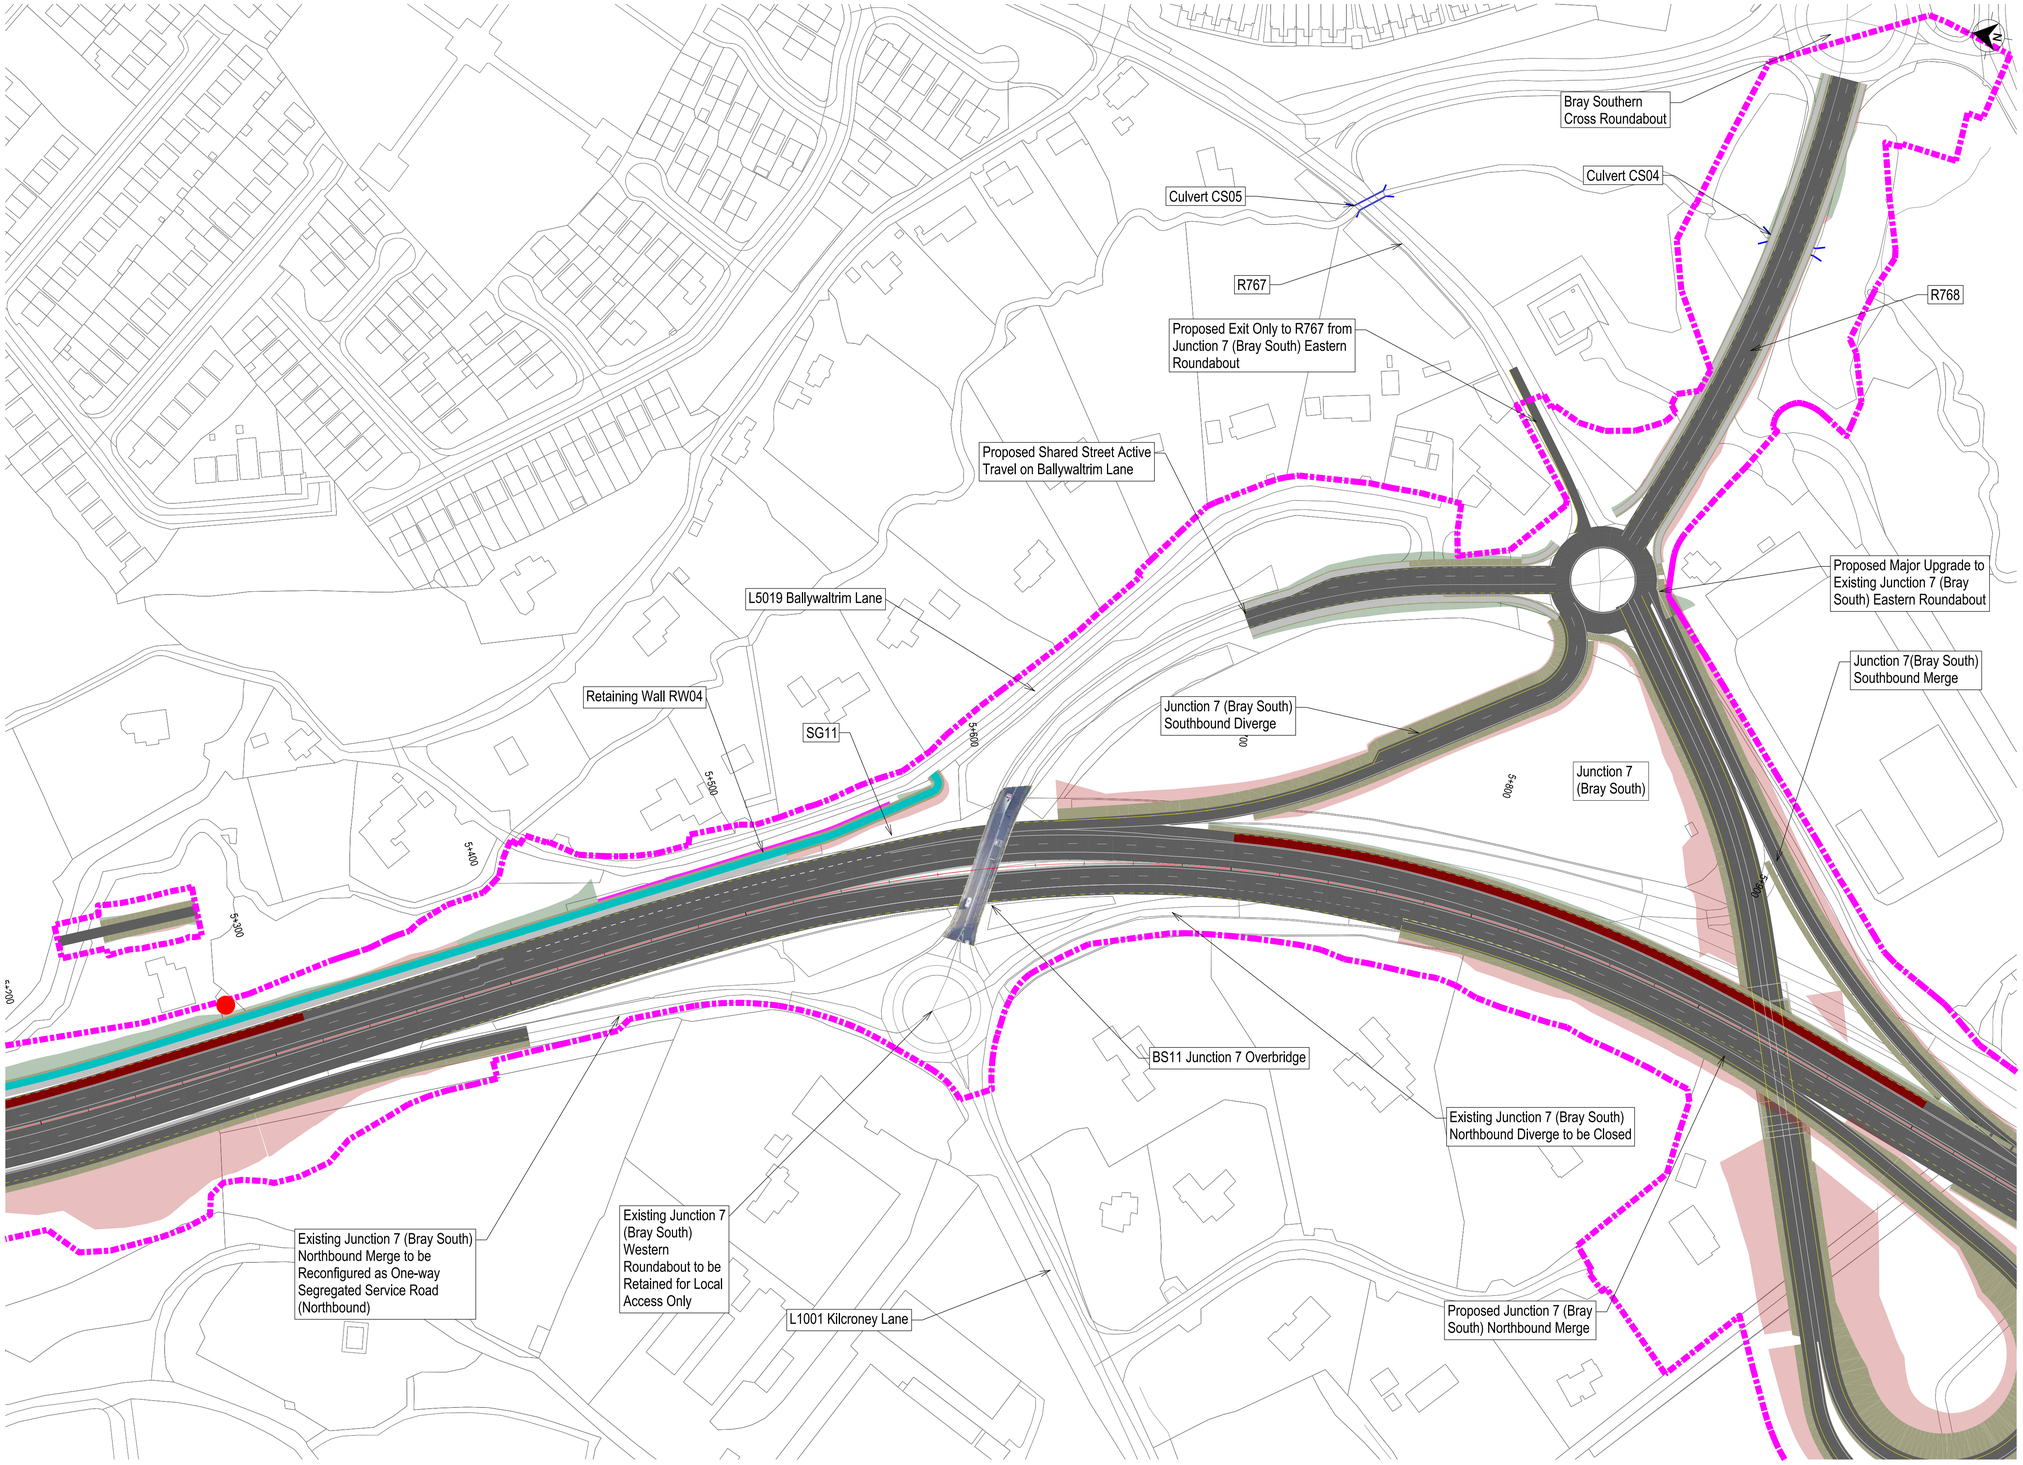

ROUTE SELECTION

LEGEND - PLAN

- Fill Slopes
- Proposed Road Geometry
- Proposed Junction Closure
- Sub-Scheme A Boundary
- Sub-Scheme B Boundary
- Sub-Scheme C Boundary
- Hard Shoulder Bus Priority Measure
- Active Travel Facility
- Existing Culvert
- Proposed Retaining Wall

DRAFT

© Ordnance Survey Ireland. All rights reserved. Licence Number 2015-35CCMA/Dun Laoghaire-Rathdown County Council
© Ordnance Survey Ireland. All rights reserved. Licence Number 2022/35/CCMA/Wicklow County Council

N11/ M11

Clients: Transport Infrastructure Ireland; An Roinn Iompair Department of Transport; dlr Comhairle Contae Chontae County Council; Wicklow County Council; Kildare County Council; NTA National Transport Authority

Disclaimer Note:
The design shown is draft only and is subject to change. More detailed assessments, ongoing studies and the information received from the public may result in changes to parts, or all of the Design. Any changes to the Design may affect the other information.

Nóta Séanta:
Tá na Dearadh ina bnfoin dréacht, d'fhéadfaí athraithe teacht air. Is mar toradh ar mheasúnaithe níos, ar stadéar leanúnach agus ar eolas ón bpobal a dhéanfaí athruithe teacht ar an Dearadh ina iomláine nó ar chuid de. D'fhéadfadh ag aon athrú ar an dearadh tionchar a bheith aige ar an eolas eile.

Consultant
ARUP
50 Ringsend Road
Dublin 4
D04 T6X0
Ireland
T +353 1 233 4455
F +353 1 668 3169
W www.arup.com
E dublin@arup.com

Job Title: N11/M11 Bus Priority Interim Scheme

Scale at A1: 1:1250 @ A1

Date: July 2024

Issue	Date	By	Chkd	Appd
P01	21/06/2024	EAM	MA	DW

Drawing Title: **Scheme Layout Sheet 11 of 18**

Drawing Status: **For Information**


Drawing No: **265455-ARP-HGN-BIS-DR-CH-1111**

Issue: **P01**

Do not scale

© Arup

A1

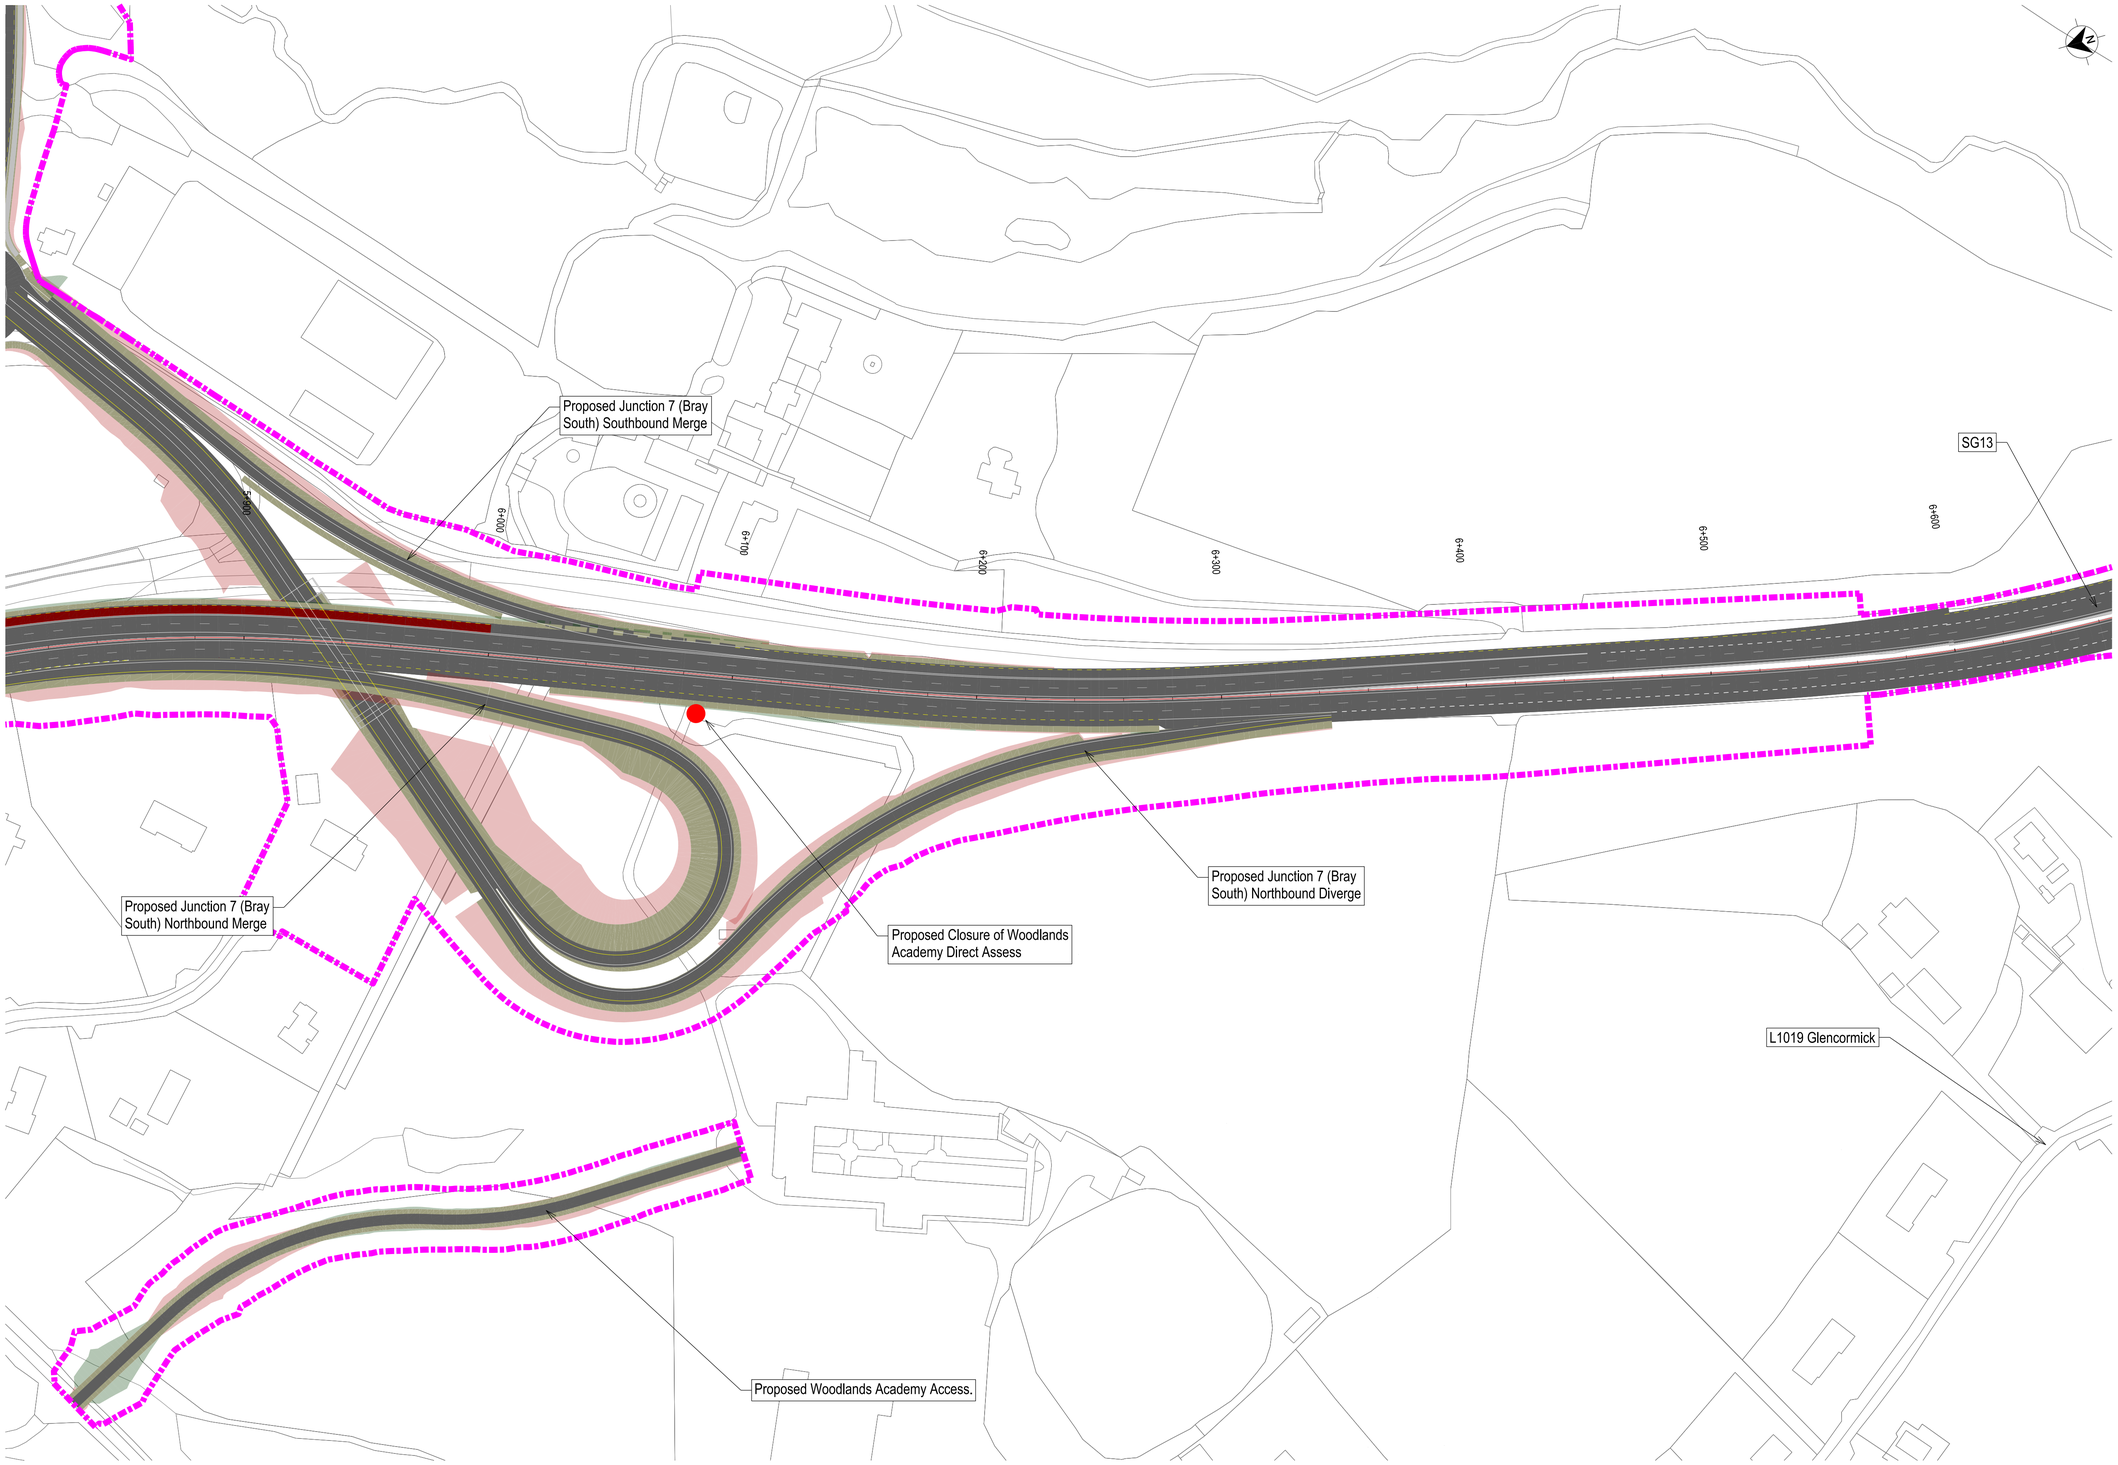

ROUTE SELECTION

LEGEND - PLAN

- Fill Slopes
- Proposed Road Geometry
- Proposed Junction Closure
- Sub-Scheme A Boundary
- Sub-Scheme B Boundary
- Sub-Scheme C Boundary
- Hard Shoulder Bus Priority Measure
- Active Travel Facility
- Existing Culvert
- Proposed Retaining Wall

DRAFT

© Ordnance Survey Ireland. All rights reserved. Licence Number 2015-35CCMA/Dun Laoghaire-Rathdown County Council
© Ordnance Survey Ireland. All rights reserved. Licence Number 2022/35/CCMA/Wicklow County Council

N11/ M11

Clients

Disclaimer Note:
The design shown is draft only and is subject to change. More detailed assessments, ongoing studies and the information received from the public may result in changes to parts, or all of the Design. Any changes to the Design may affect the other information.

Nóta Séanta:
Tá na Dearadh ina bnfoin dréacht, d'fhéadfaí athraithe teacht air. Is mar toradh ar mheasúnaithe níos, ar stadéar leanúnach agus ar eolas ón bpobal a dhéanfaí athruithe teacht ar an Dearadh ina iomláine nó ar chuid de. D'fhéadfadh ag aon athrú ar an dearadh tionchar a bheith aige ar an eolas eile.

Consultant
ARUP
50 Ringsend Road
Dublin 4
D04 T6X0
Ireland
T +353 1 233 4455
F +353 1 668 3169
W www.arup.com
E dublin@arup.com

Job Title
N11/M11 Bus Priority Interim Scheme

Scale at A1
1:1250 @ A1

Date
July 2024

Issue	Date	By	Chkd	Appd
P01	21/06/2024	EAM	MA	DW

Drawing Title
Scheme Layout
Sheet 12 of 18

Drawing Status
For Information


Drawing No
265455-ARP-HGN-BIS-DR-CH-1112

Issue
P01

Do not scale

© Arup

A1

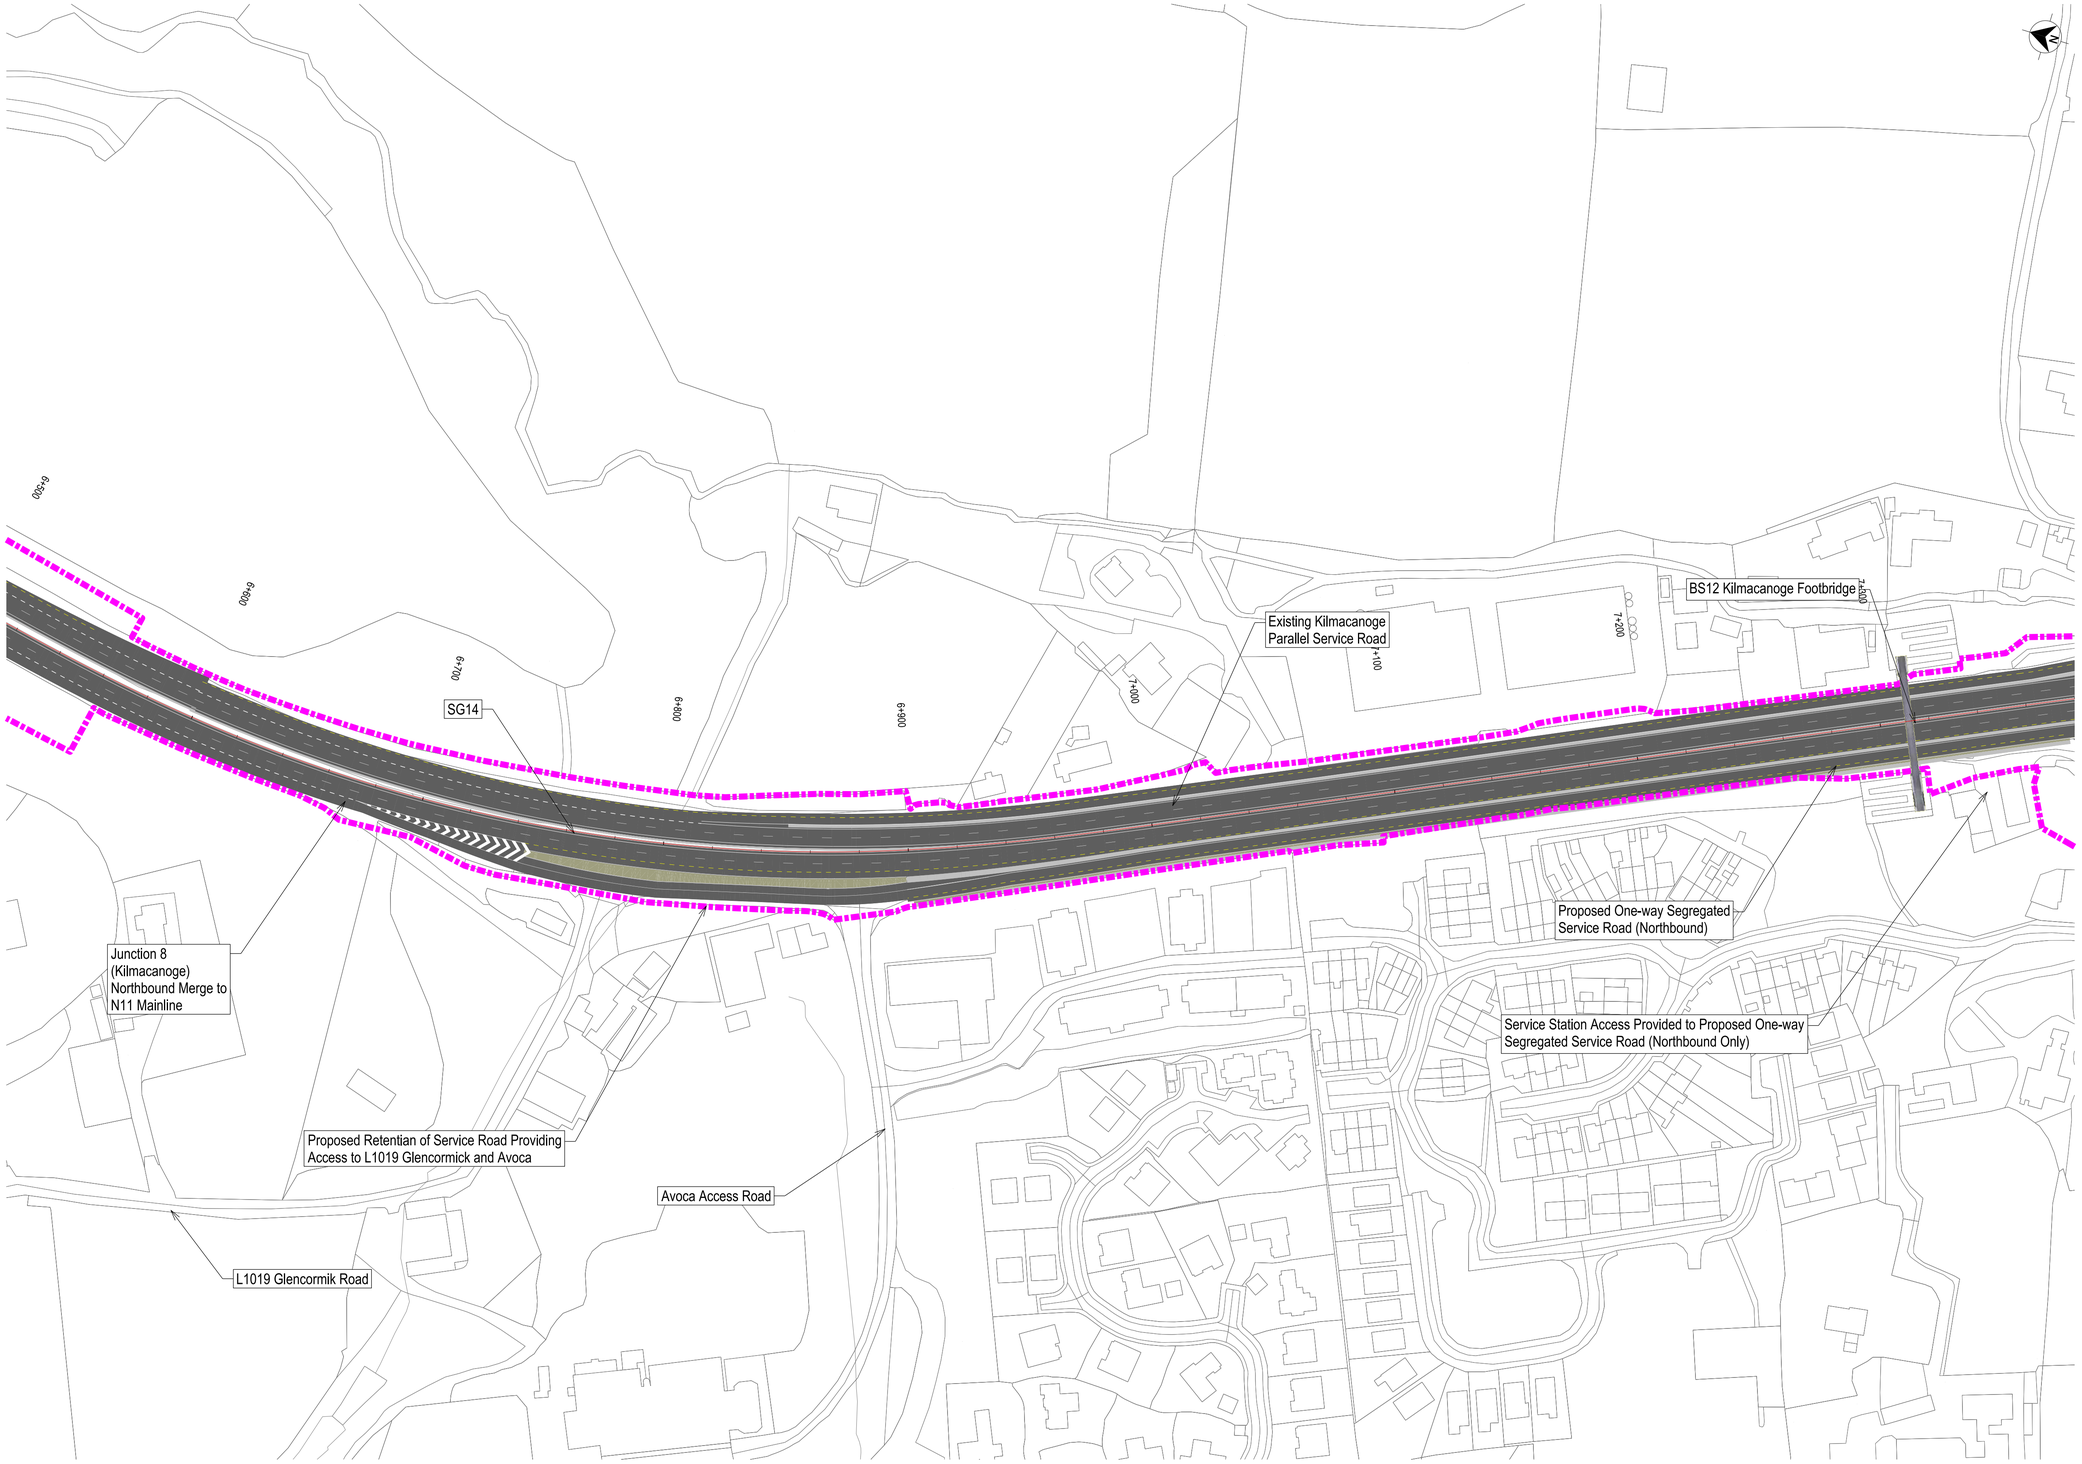

ROUTE SELECTION

LEGEND - PLAN

- Fill Slopes
- Proposed Road Geometry
- Proposed Junction Closure
- Sub-Scheme A Boundary
- Sub-Scheme B Boundary
- Sub-Scheme C Boundary
- Hard Shoulder Bus Priority Measure
- Active Travel Facility
- Existing Culvert
- Proposed Retaining Wall

DRAFT

© Ordnance Survey Ireland. All rights reserved. Licence Number 2015-35CCMA/Dun Laoghaire-Rathdown County Council
© Ordnance Survey Ireland. All rights reserved. Licence Number 2022/35/CCMA/Wicklow County Council

N11/ M11

Clients

Disclaimer Note:
The design shown is draft only and is subject to change. More detailed assessments, ongoing studies and the information received from the public may result in changes to parts, or all of the Design. Any changes to the Design may affect the other information.

Nóta Séanta:
Tá na Dearadh ina bnfoin dréacht, d'fhéadfaí athraithe teacht air. Is mar toradh ar mheasúnaithe níos, ar stadéar leanúnach agus ar eolas ón bpobal a dhéanfaí athruithe teacht ar an Dearadh ina iomláine nó ar chuid de. D'fhéadfadh ag aon athrú ar an dearadh tionchar a bheith aige ar an eolas eile.

Consultant
ARUP
50 Ringsend Road
Dublin 4
D04 T6X0
Ireland
T +353 1 233 4455
F +353 1 668 3169
W www.arup.com
E dublin@arup.com

Job Title
N11/M11 Bus Priority Interim Scheme

Scale at A1
1:1250 @ A1

Date
July 2024

Issue	Date	By	Chkd	Appd
P01	21/06/2024	EAM	MA	DW

Drawing Title
Scheme Layout
Sheet 13 of 18

Drawing Status
For Information


Drawing No
265455-ARP-HGN-BIS-DR-CH-1113

Issue
P01

Do not scale

© Arup

A1

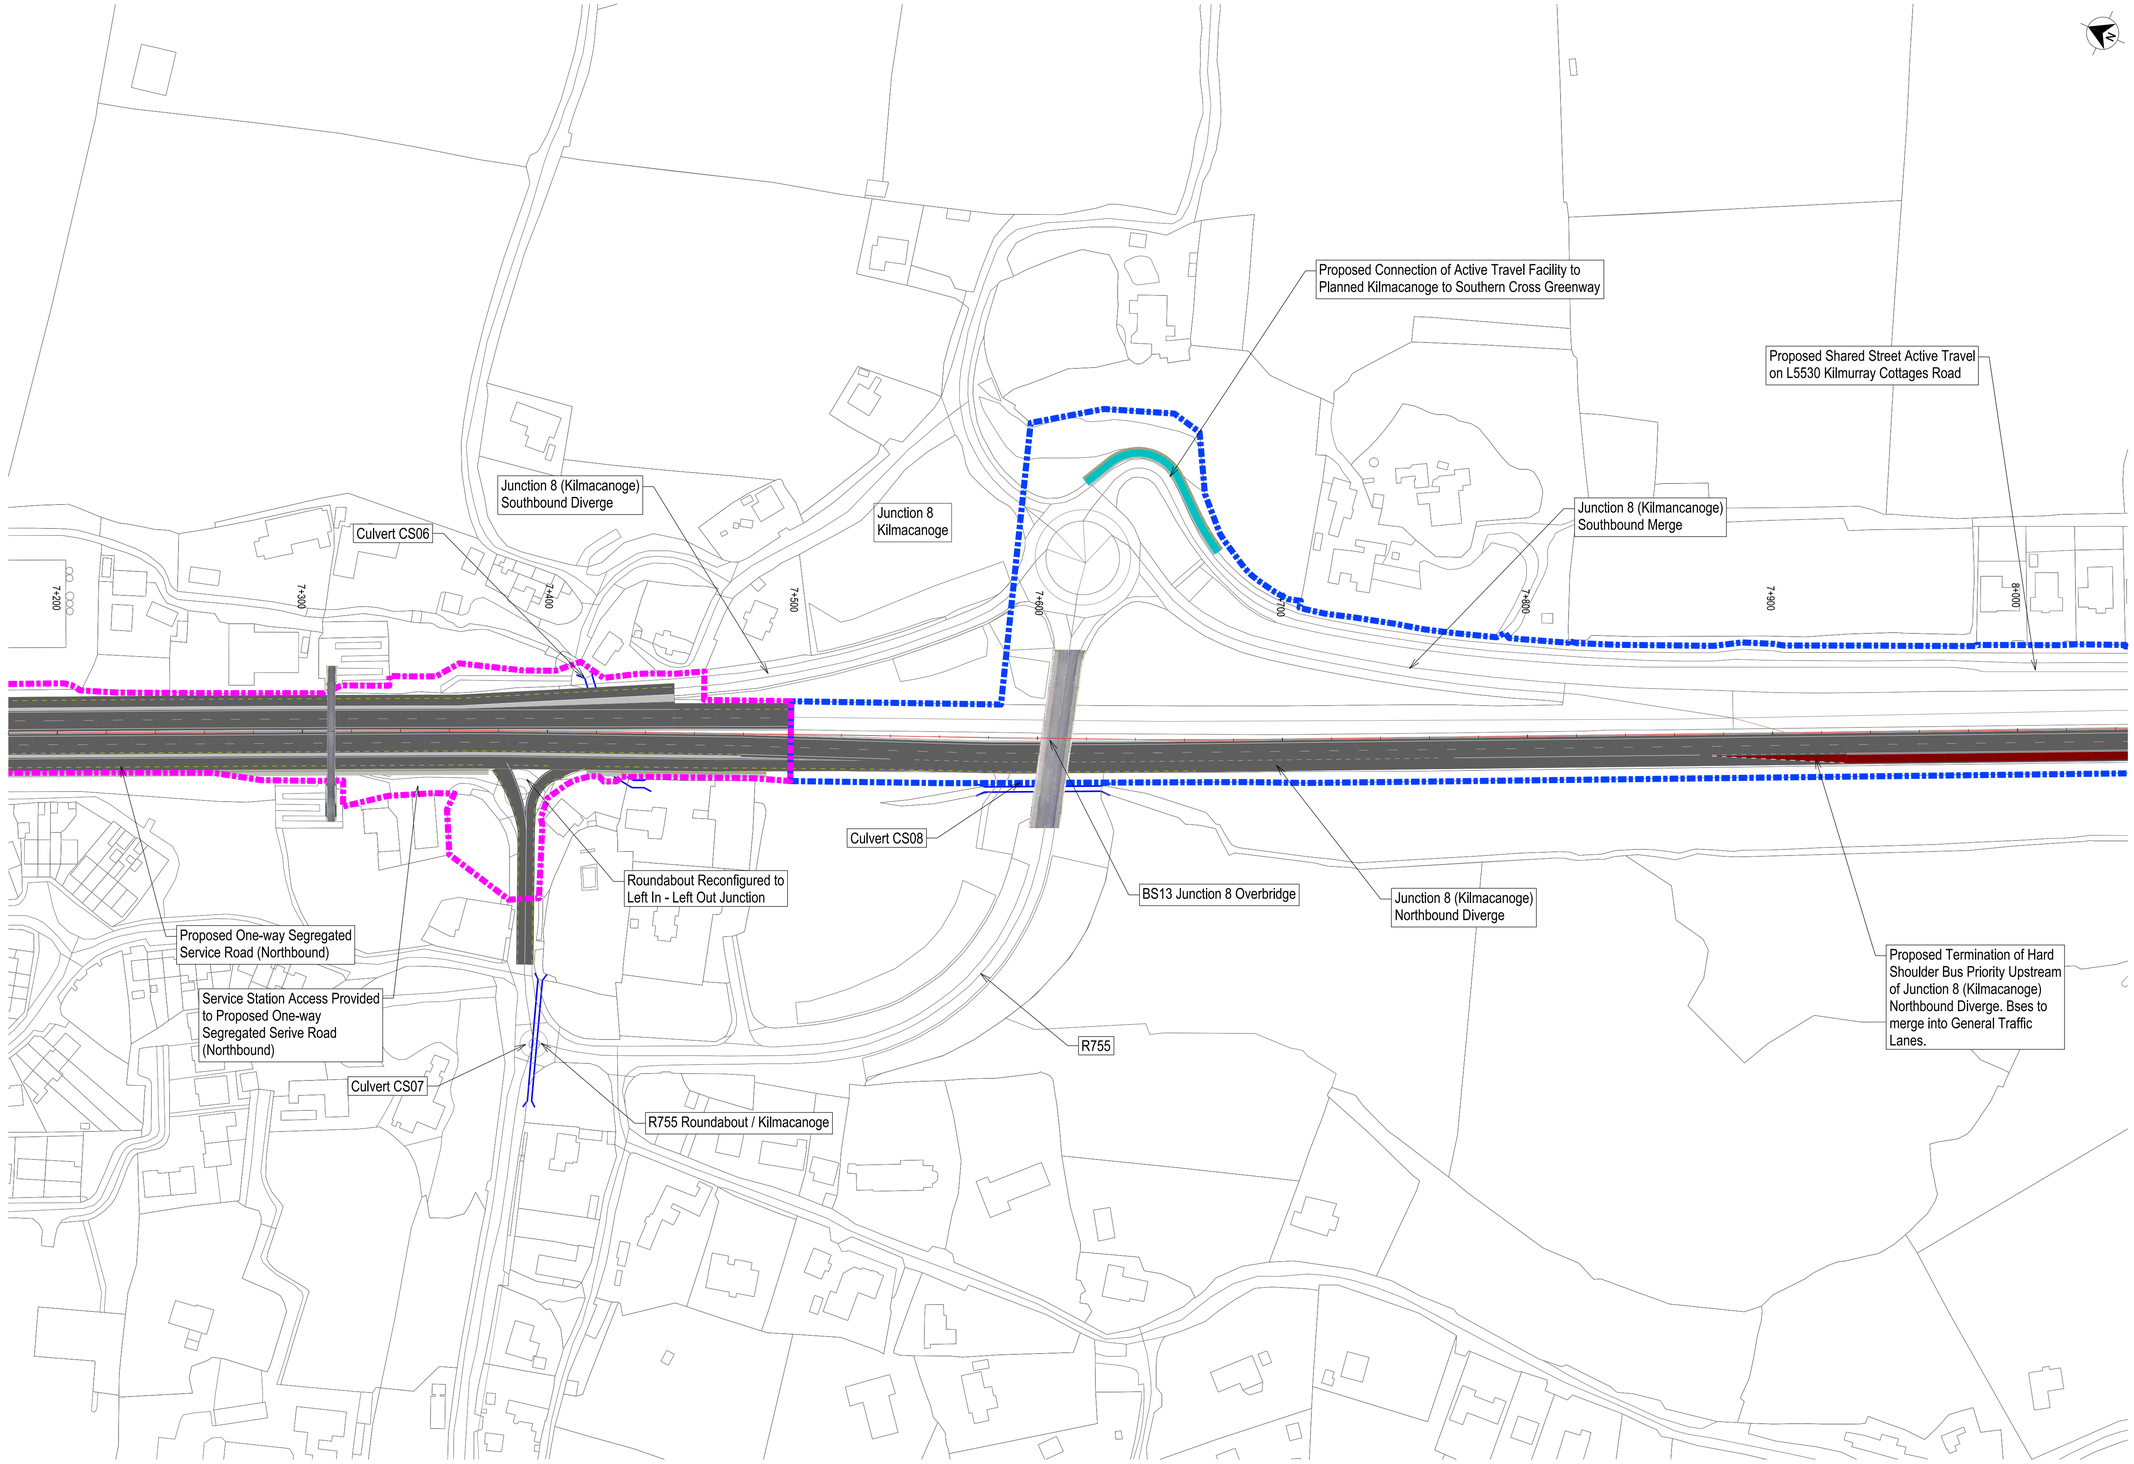

ROUTE SELECTION

LEGEND - PLAN

- Fill Slopes
- Proposed Road Geometry
- Proposed Junction Closure
- Sub-Scheme A Boundary
- Sub-Scheme B Boundary
- Sub-Scheme C Boundary
- Hard Shoulder Bus Priority Measure
- Active Travel Facility
- Existing Culvert
- Proposed Retaining Wall

DRAFT

© Ordnance Survey Ireland. All rights reserved. Licence Number 2015-35CCMA/Dun Laoghaire-Rathdown County Council
© Ordnance Survey Ireland. All rights reserved. Licence Number 2022/35/CCMA/Wicklow County Council

N11/ M11

Clients

Disclaimer Note:
The design shown is draft only and is subject to change. More detailed assessments, ongoing studies and the information received from the public may result in changes to parts, or all of the Design. Any changes to the Design may affect the other information.
Nóta Séanta:
Tá na Dearadh ina bnfoin dréacht, d'fhéadfaí athraithe teacht air. Is mar toradh ar mheasúnaithe níos, ar stadéar leanúnach agus ar eolas ón bpobal a dhéanfaí athruithe teacht ar an Dearadh ina iomláine nó ar chuid de. D'fhéadfadh ag aon athrú ar an dearadh tionchar a bheith aige ar an eolas eile.

Consultant
ARUP
50 Ringsend Road
Dublin 4
D04 T6X0
Ireland
T +353 1 233 4455
F +353 1 668 3169
W www.arup.com
E dublin@arup.com

Job Title
N11/M11 Bus Priority Interim Scheme

Scale at A1
1:1250 @ A1

Date
July 2024

Issue	Date	By	Chkd	Appd
P01	21/06/2024	EAM	MA	DW

Drawing Title
Scheme Layout
Sheet 14 of 18

Drawing Status
For Information


Drawing No
265455-ARP-HGN-BIS-DR-CH-1114

Issue
P01

Do not scale

© Arup

A1

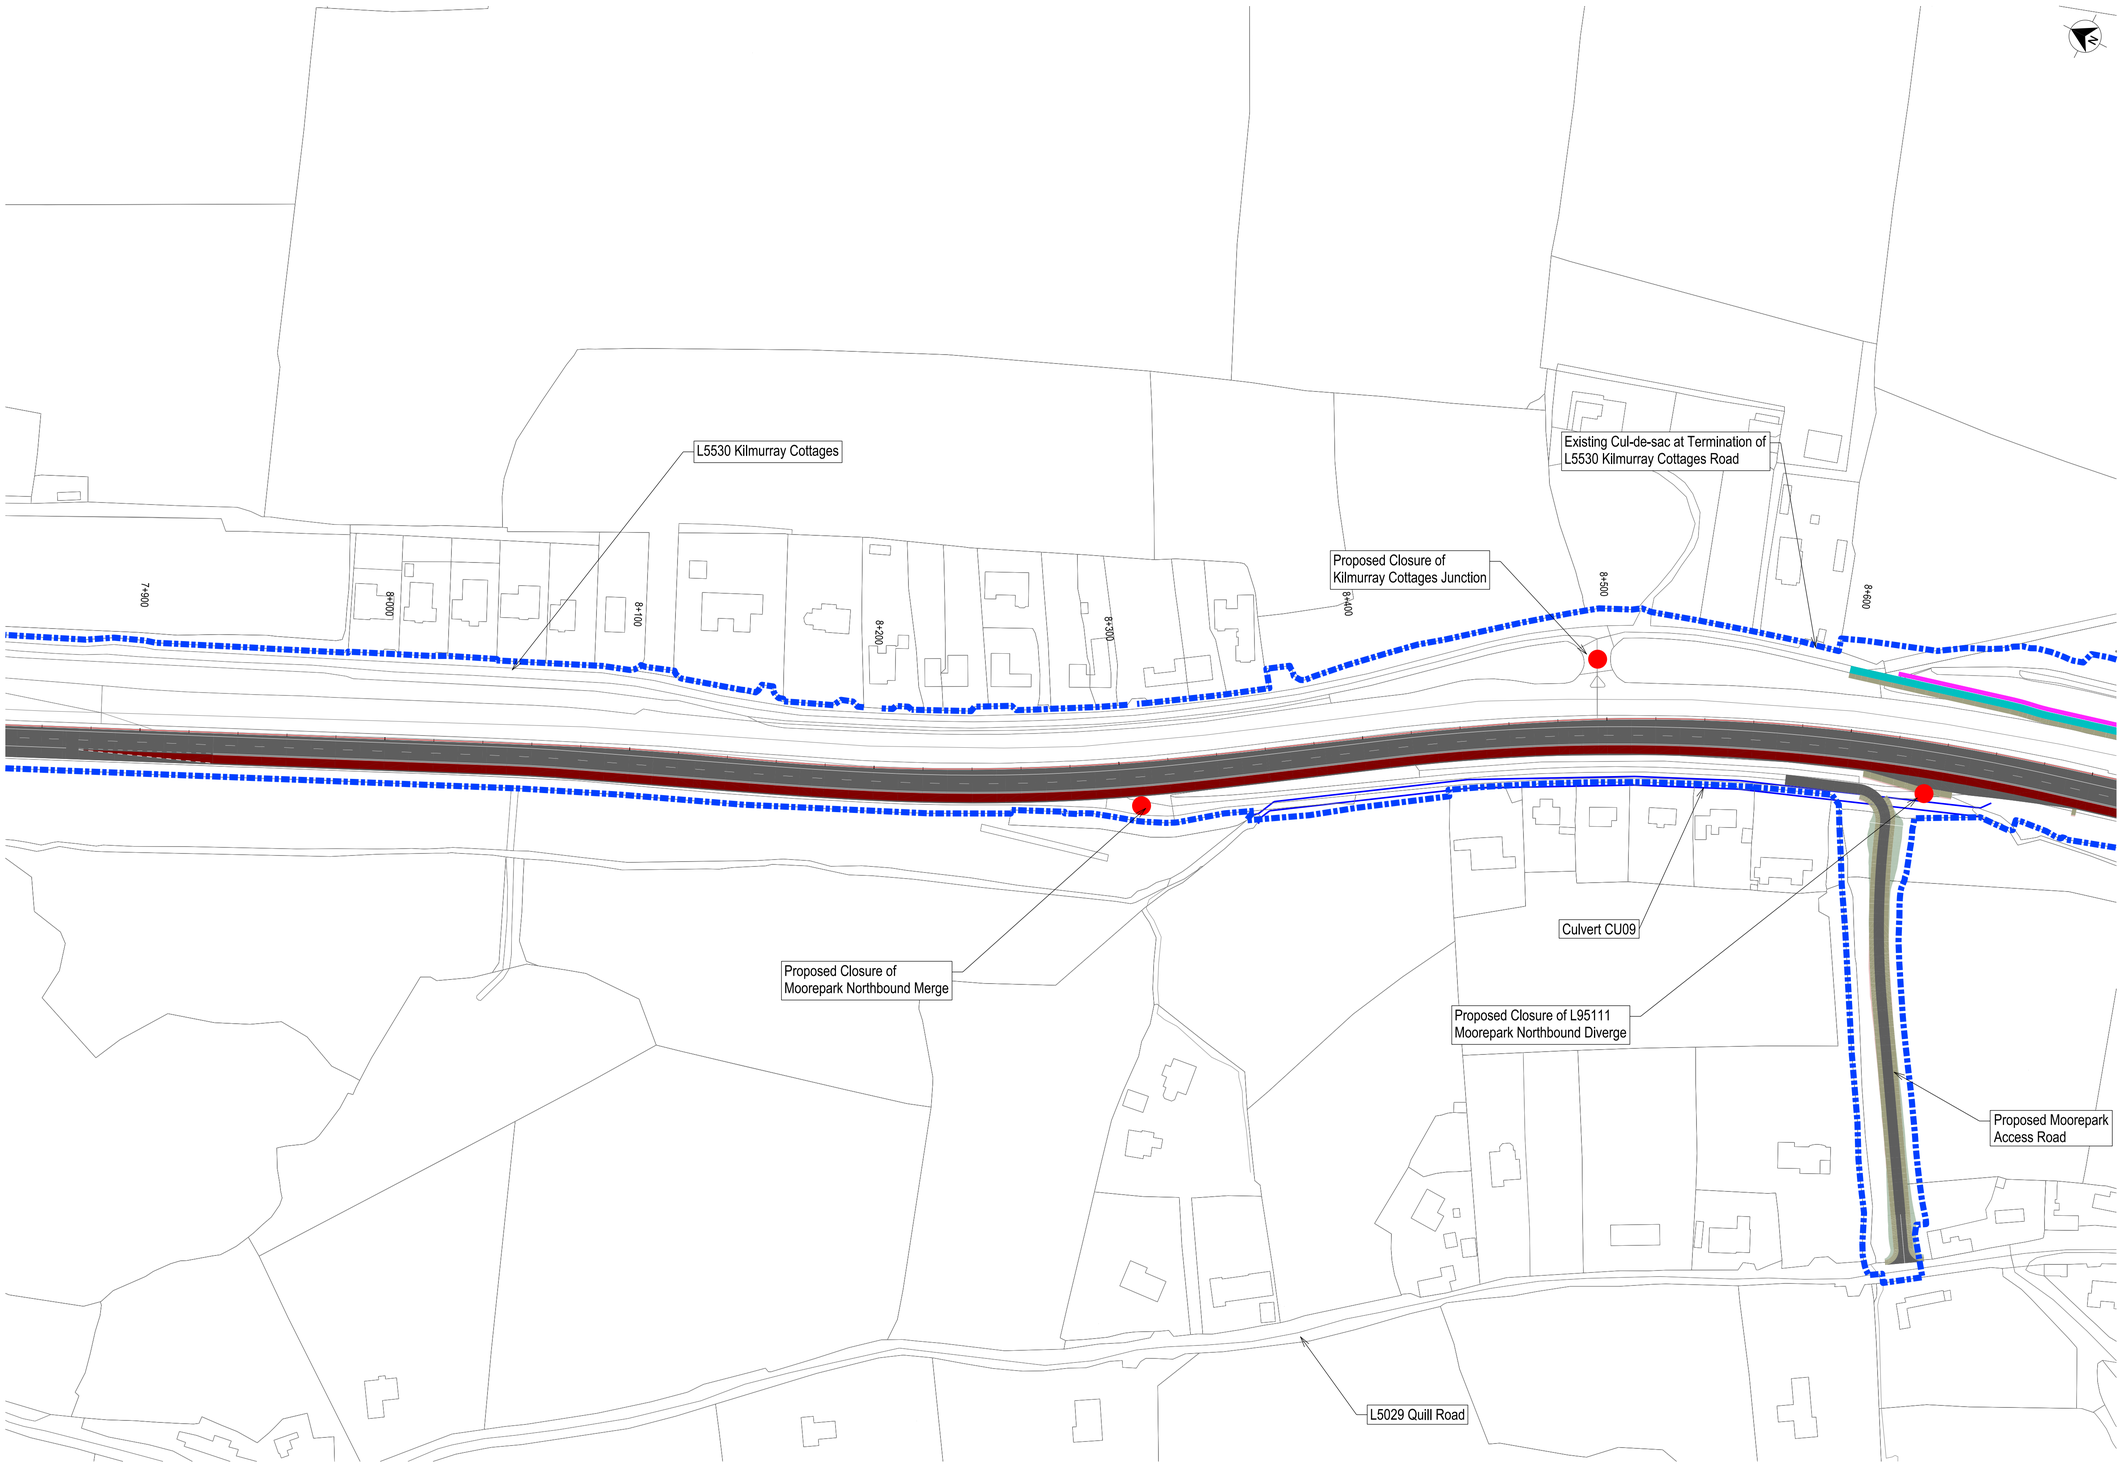

ROUTE SELECTION

LEGEND - PLAN

- Fill Slopes
- Proposed Road Geometry
- Proposed Junction Closure
- Sub-Scheme A Boundary
- Sub-Scheme B Boundary
- Sub-Scheme C Boundary
- Hard Shoulder Bus Priority Measure
- Active Travel Facility
- Existing Culvert
- Proposed Retaining Wall

DRAFT

© Ordnance Survey Ireland. All rights reserved. Licence Number 2015-35CCMA/Dun Laoghaire-Rathdown County Council
© Ordnance Survey Ireland. All rights reserved. Licence Number 2022/35/CCMA/Wicklow County Council

N11/ M11

Tionscadal Éireann Project Ireland 2040

Clients

Disclaimer Note:
The design shown is draft only and is subject to change. More detailed assessments, ongoing studies and the information received from the public may result in changes to parts, or all of the Design. Any changes to the Design may affect the other information.

Nóta Séanta:
Tá na Dearadh ina bnfoin dréacht, d'fhéadfai athraithe teacht air. Is mar toradh ar mheasúnaithe níos, ar stadéar leanúnach agus ar eolas ón bpobal a dhéanfai athruithe teacht ar an Dearadh ina iomláine nó ar chuid de. D'fhéadfadh ag aon athrú ar an dearadh tionchar a bheith aige ar an eolas eile.

Consultant
ARUP
50 Ringsend Road
Dublin 4
D04 T6X0
Ireland
T +353 1 233 4455
F +353 1 668 3169
W www.arup.com
E dublin@arup.com

Job Title
N11/M11 Bus Priority Interim Scheme

Scale at A1 1:1250 @ A1

Date July 2024

Issue	Date	By	Chkd	Appd
P01	21/06/2024	EAM	MA	DW

Drawing Title
Scheme Layout
Sheet 15 of 18

Drawing Status
For Information


Drawing No 265455-ARP-HGN-BIS-DR-CH-1115

Issue P01

Do not scale

© Arup

A1

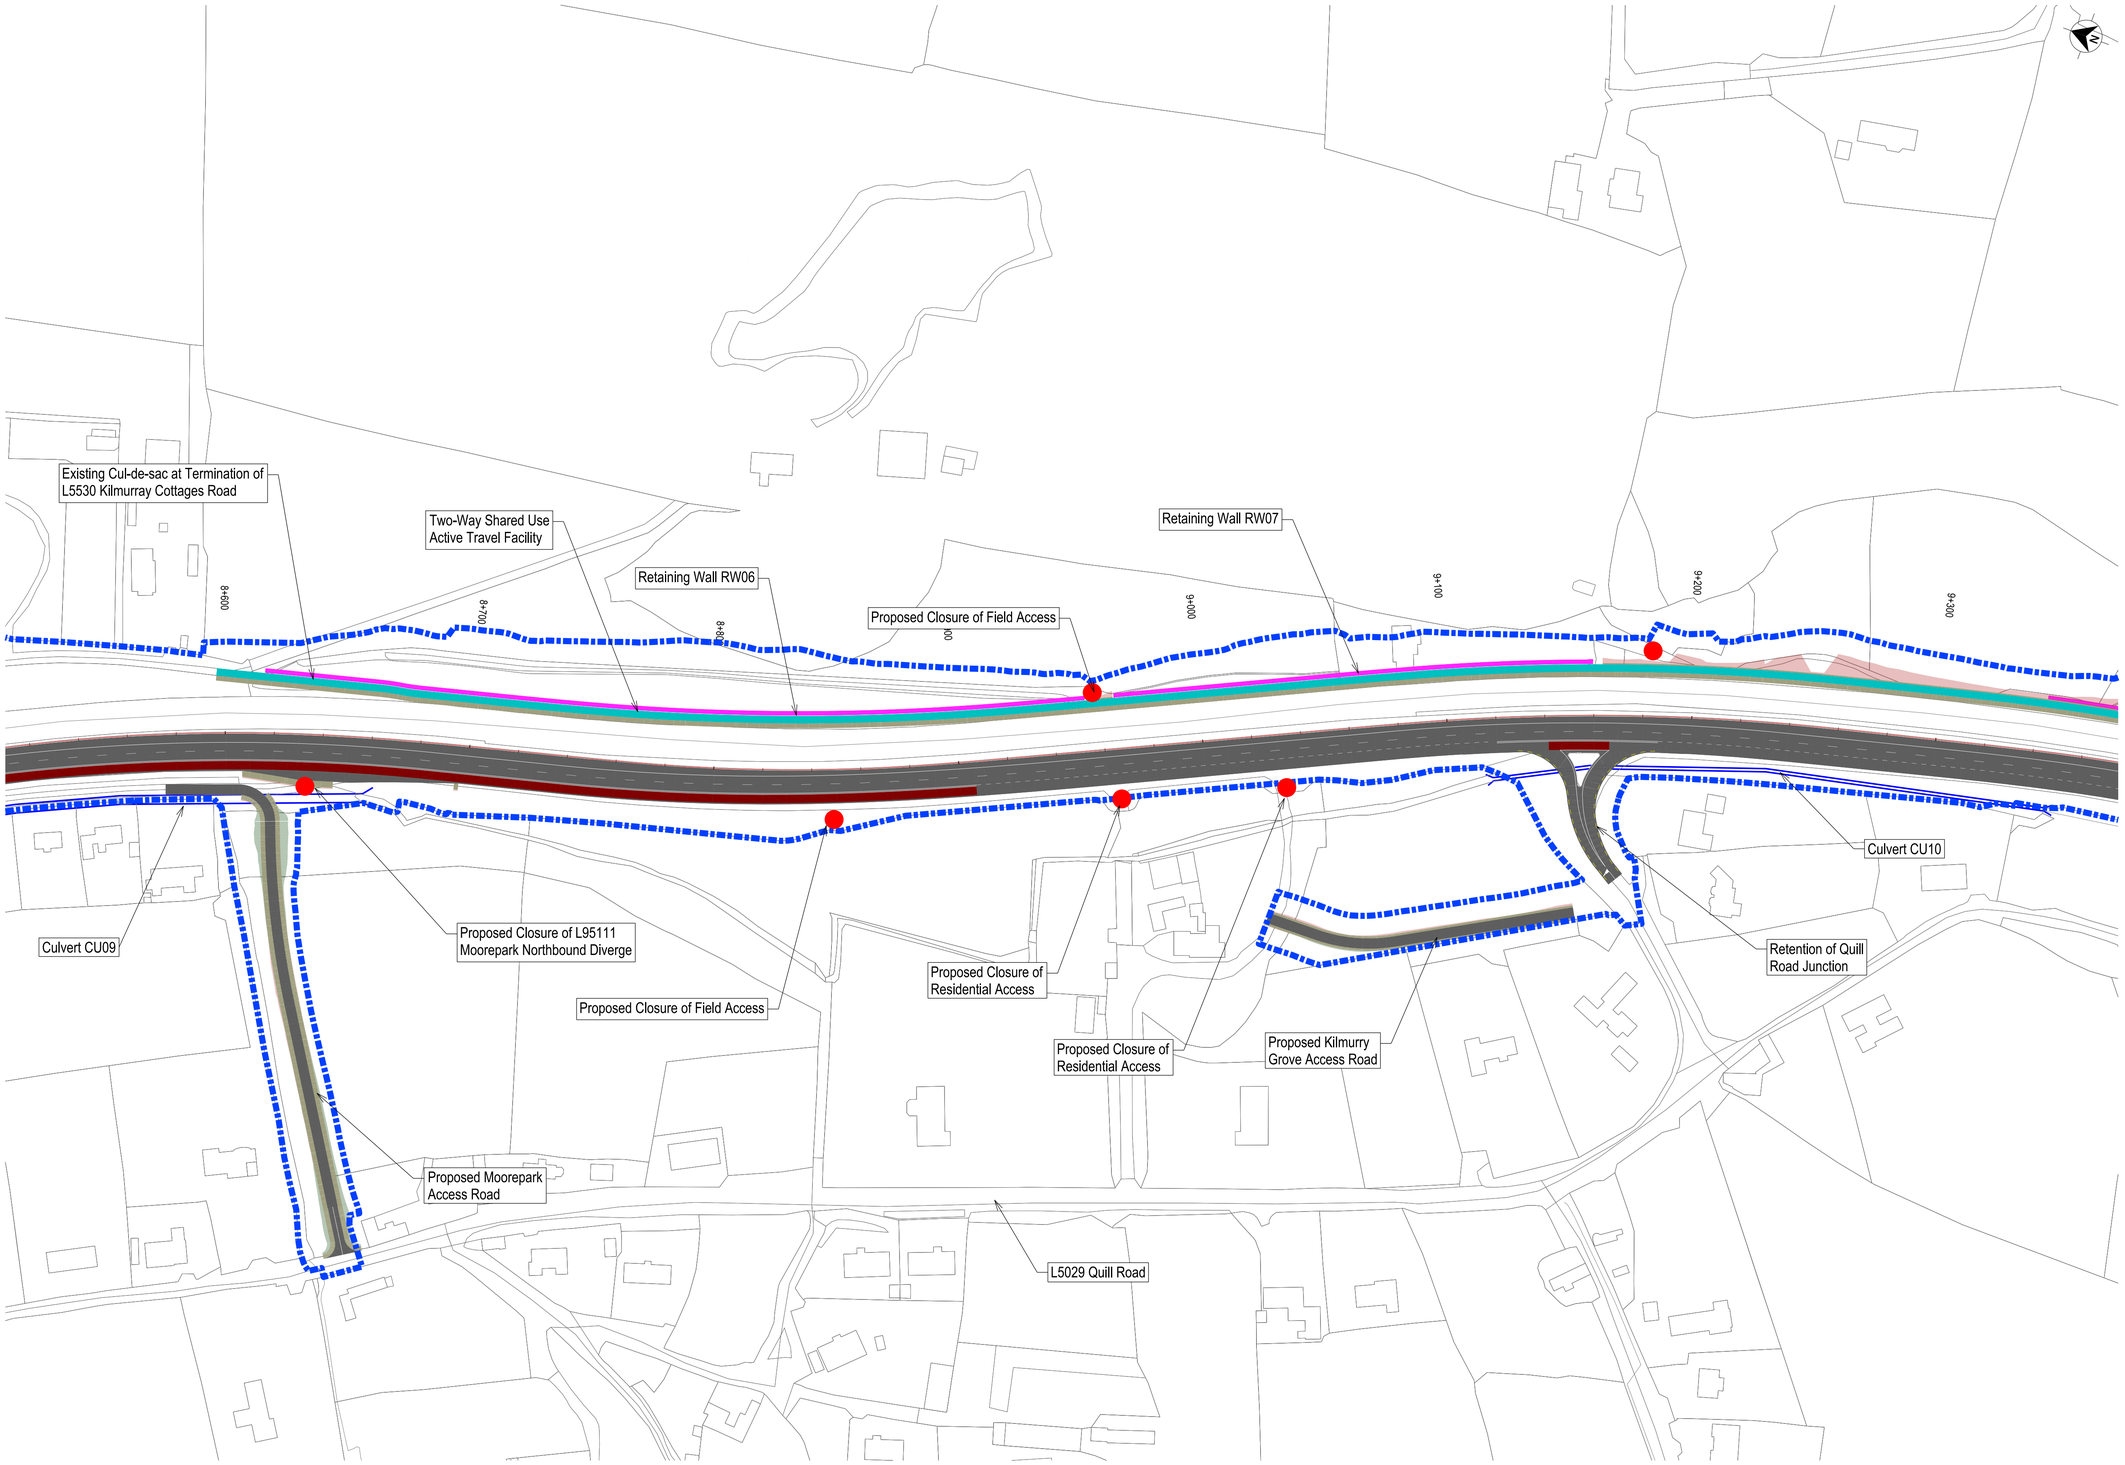

ROUTE SELECTION

LEGEND - PLAN

- Fill Slopes
- Proposed Road Geometry
- Proposed Junction Closure
- Sub-Scheme A Boundary
- Sub-Scheme B Boundary
- Sub-Scheme C Boundary
- Hard Shoulder Bus Priority Measure
- Active Travel Facility
- Existing Culvert
- Proposed Retaining Wall

DRAFT

© Ordnance Survey Ireland. All rights reserved. Licence Number 2015-35CCMA/Dun Laoghaire-Rathdown County Council
© Ordnance Survey Ireland. All rights reserved. Licence Number 2022/35/CCMA/Wicklow County Council

N11/ M11

Tionscadal Éireann Project Ireland 2040

Clients: TII Transport Infrastructure Ireland; An Roinn Iompair Department of Transport; Wicklow County Council; dlr Comhairle Contae Chill Mhantáin County Council; Kildare County Council; NRO National Roads Office; NTA National Transport Authority

Disclaimer Note:
The design shown is draft only and is subject to change. More detailed assessments, ongoing studies and the information received from the public may result in changes to parts, or all of the Design. Any changes to the Design may affect the other information.

Nóta Séanta:
Tá na Dearadh ina bnfoin dréacht, d'fhéadfai athraithe teacht air. Is mar toradh ar mheasúnaithe níos, ar stadéar leanúnach agus ar eolas ón bpobal a dhéanfaí athruithe teacht ar an Dearadh ina iomláine nó ar chuid de. D'fhéadfadh ag aon athrú ar an dearadh tionchar a bheith aige ar an eolas eile.

Consultant
ARUP
50 Ringsend Road
Dublin 4
D04 T6X0
Ireland
T +353 1 233 4455
F +353 1 668 3169
W www.arup.com
E dublin@arup.com

Job Title: N11/M11 Bus Priority Interim Scheme

Scale at A1: 1:1250 @ A1

Date: July 2024

Issue	Date	By	Chkd	Appd
P01	21/06/2024	EAM	MA	DW

Drawing Title: **Scheme Layout Sheet 16 of 18**

Drawing Status: **For Information**


Drawing No: **265455-ARP-HGN-BIS-DR-CH-1116**

Issue: **P01**

Do not scale

© Arup

A1

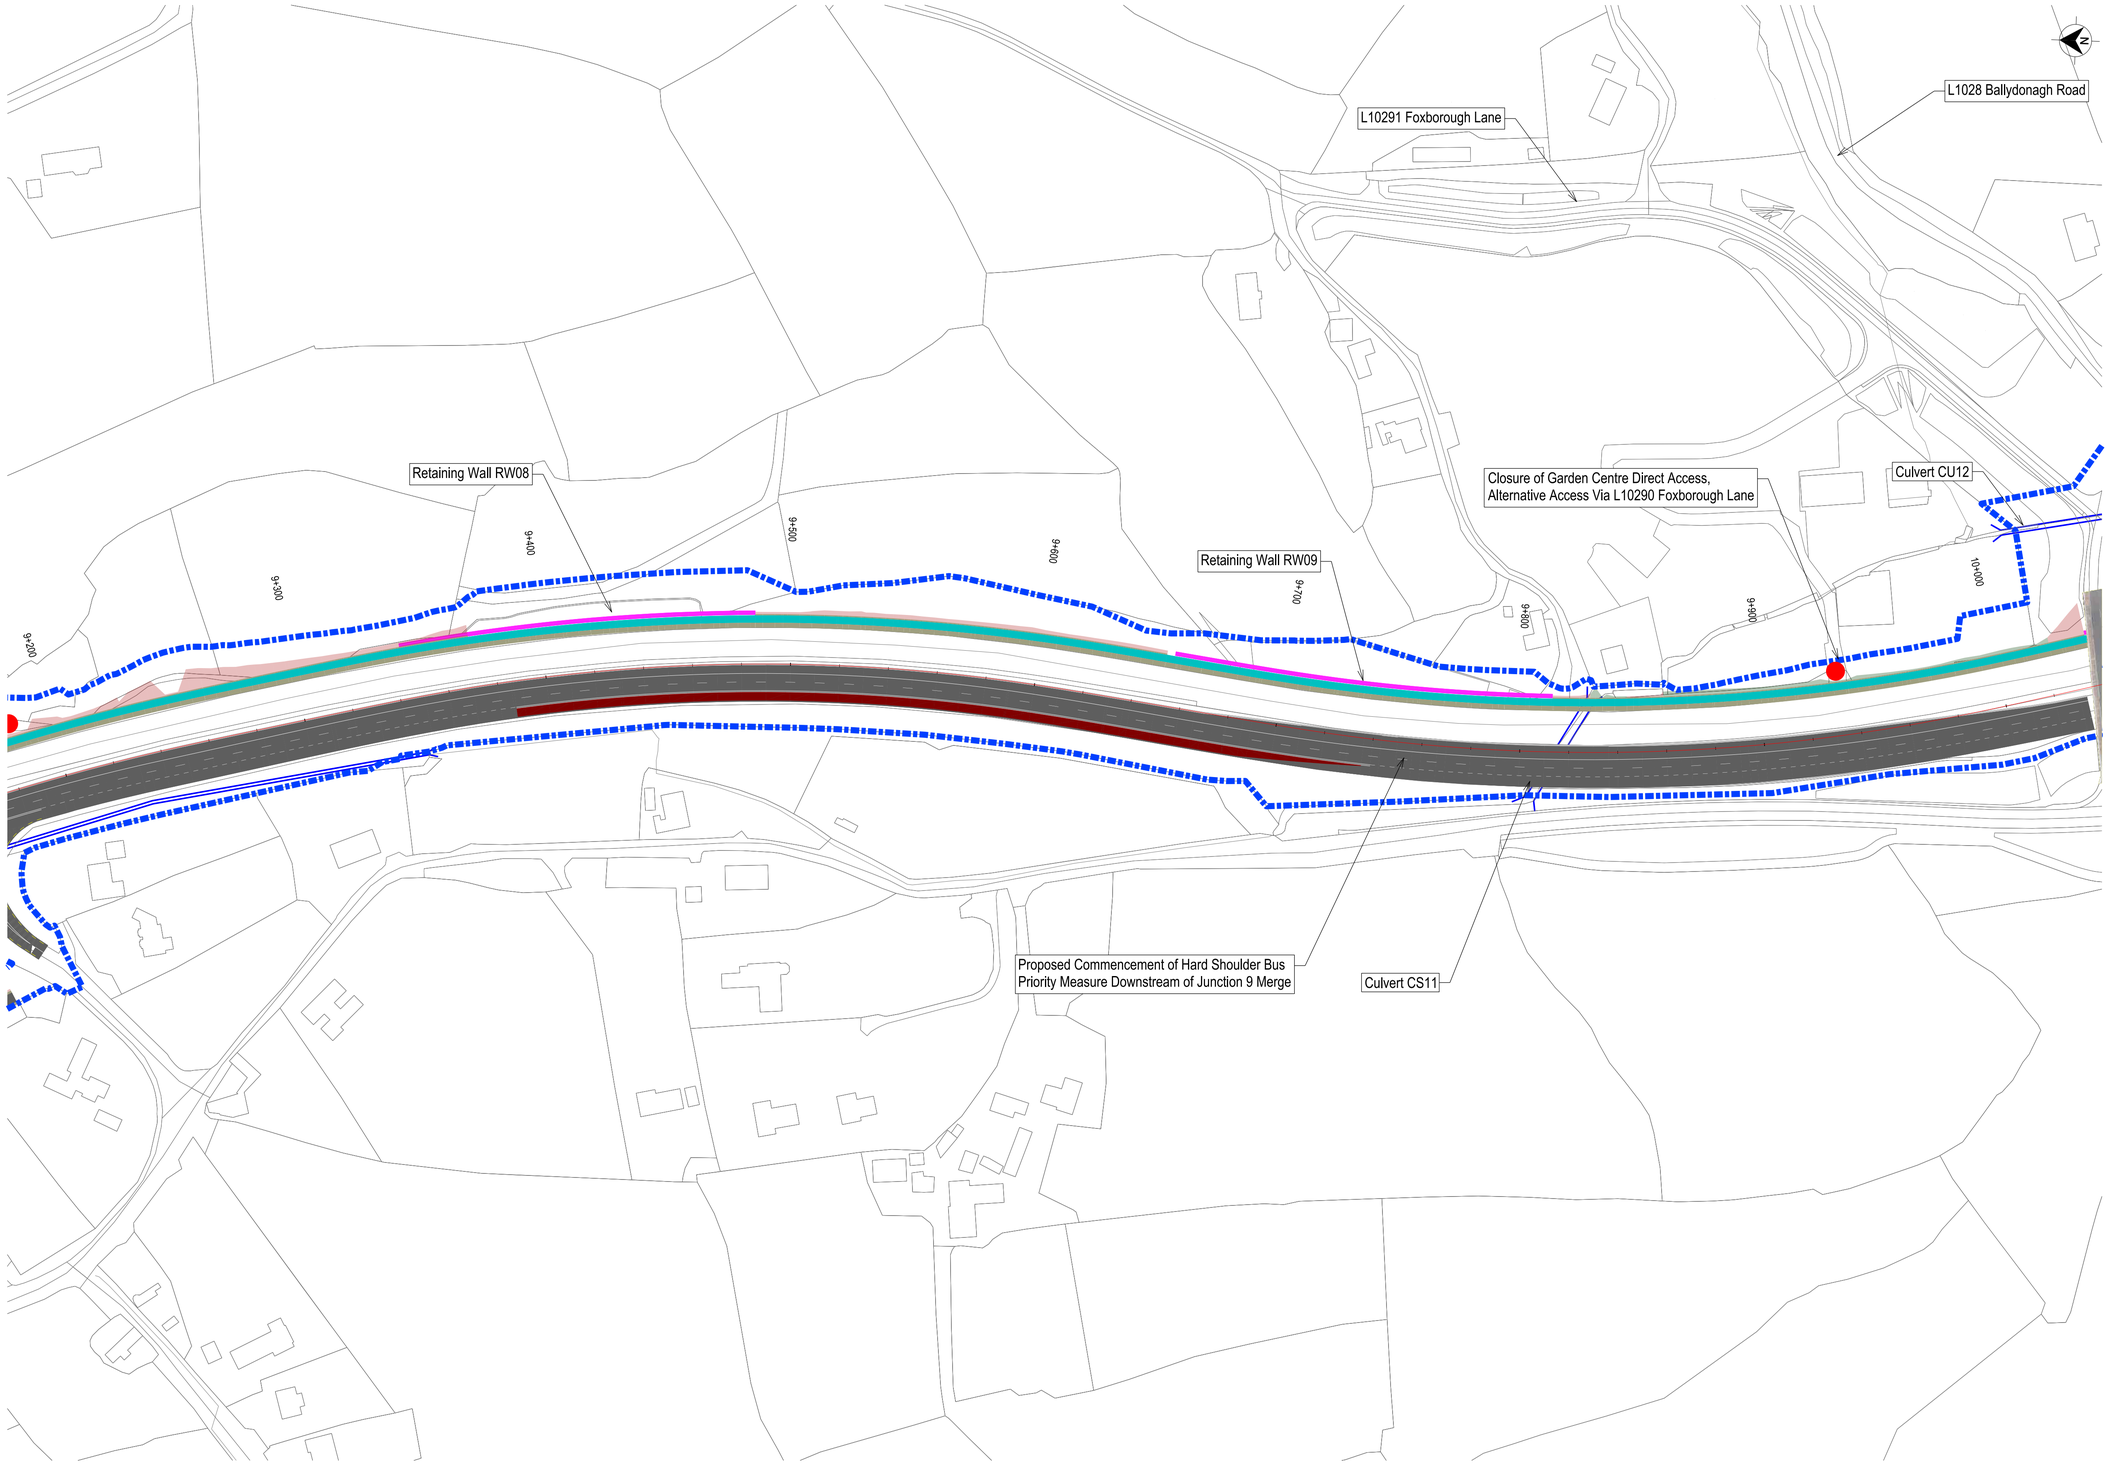

ROUTE SELECTION

LEGEND - PLAN

- Fill Slopes
- Proposed Road Geometry
- Proposed Junction Closure
- Sub-Scheme A Boundary
- Sub-Scheme B Boundary
- Sub-Scheme C Boundary
- Hard Shoulder Bus Priority Measure
- Active Travel Facility
- Existing Culvert
- Proposed Retaining Wall

DRAFT

© Ordnance Survey Ireland. All rights reserved. Licence Number 2015-35CCMA/Dun Laoghaire-Rathdown County Council
© Ordnance Survey Ireland. All rights reserved. Licence Number 2022/35/CCMA/Wicklow County Council

N11/ M11

Clients

Disclaimer Note:
The design shown is draft only and is subject to change. More detailed assessments, ongoing studies and the information received from the public may result in changes to parts, or all of the Design. Any changes to the Design may affect the other information.

Nóta Séanta:
Tá na Dearadh ina bnfoin dréacht, d'fhéadfai athraithe teacht air. Is mar toradh ar mheasúnaithe nios, ar stadéar leanúnach agus ar eolas ón bpobal a dhéanfai athruithe teacht ar an Dearadh ina iomláine nó ar chuid de. D'fhéadfadh ag aon athrú ar an dearadh tionchar a bheith aige ar an eolas eile.

Consultant
ARUP
50 Ringsend Road
Dublin 4
D04 T6X0
Ireland
T +353 1 233 4455
F +353 1 668 3169
W www.arup.com
E dublin@arup.com

Job Title
N11/M11 Bus Priority Interim Scheme

Scale at A1 1:1250 @ A1

Date July 2024

Issue	Date	By	Chkd	Appd
P01	21/06/2024	EAM	MA	DW

Drawing Title
Scheme Layout
Sheet 17 of 18

Drawing Status
For Information


Drawing No 265455-ARP-HGN-BIS-DR-CH-1117

Issue P01

Do not scale

© Arup

A1

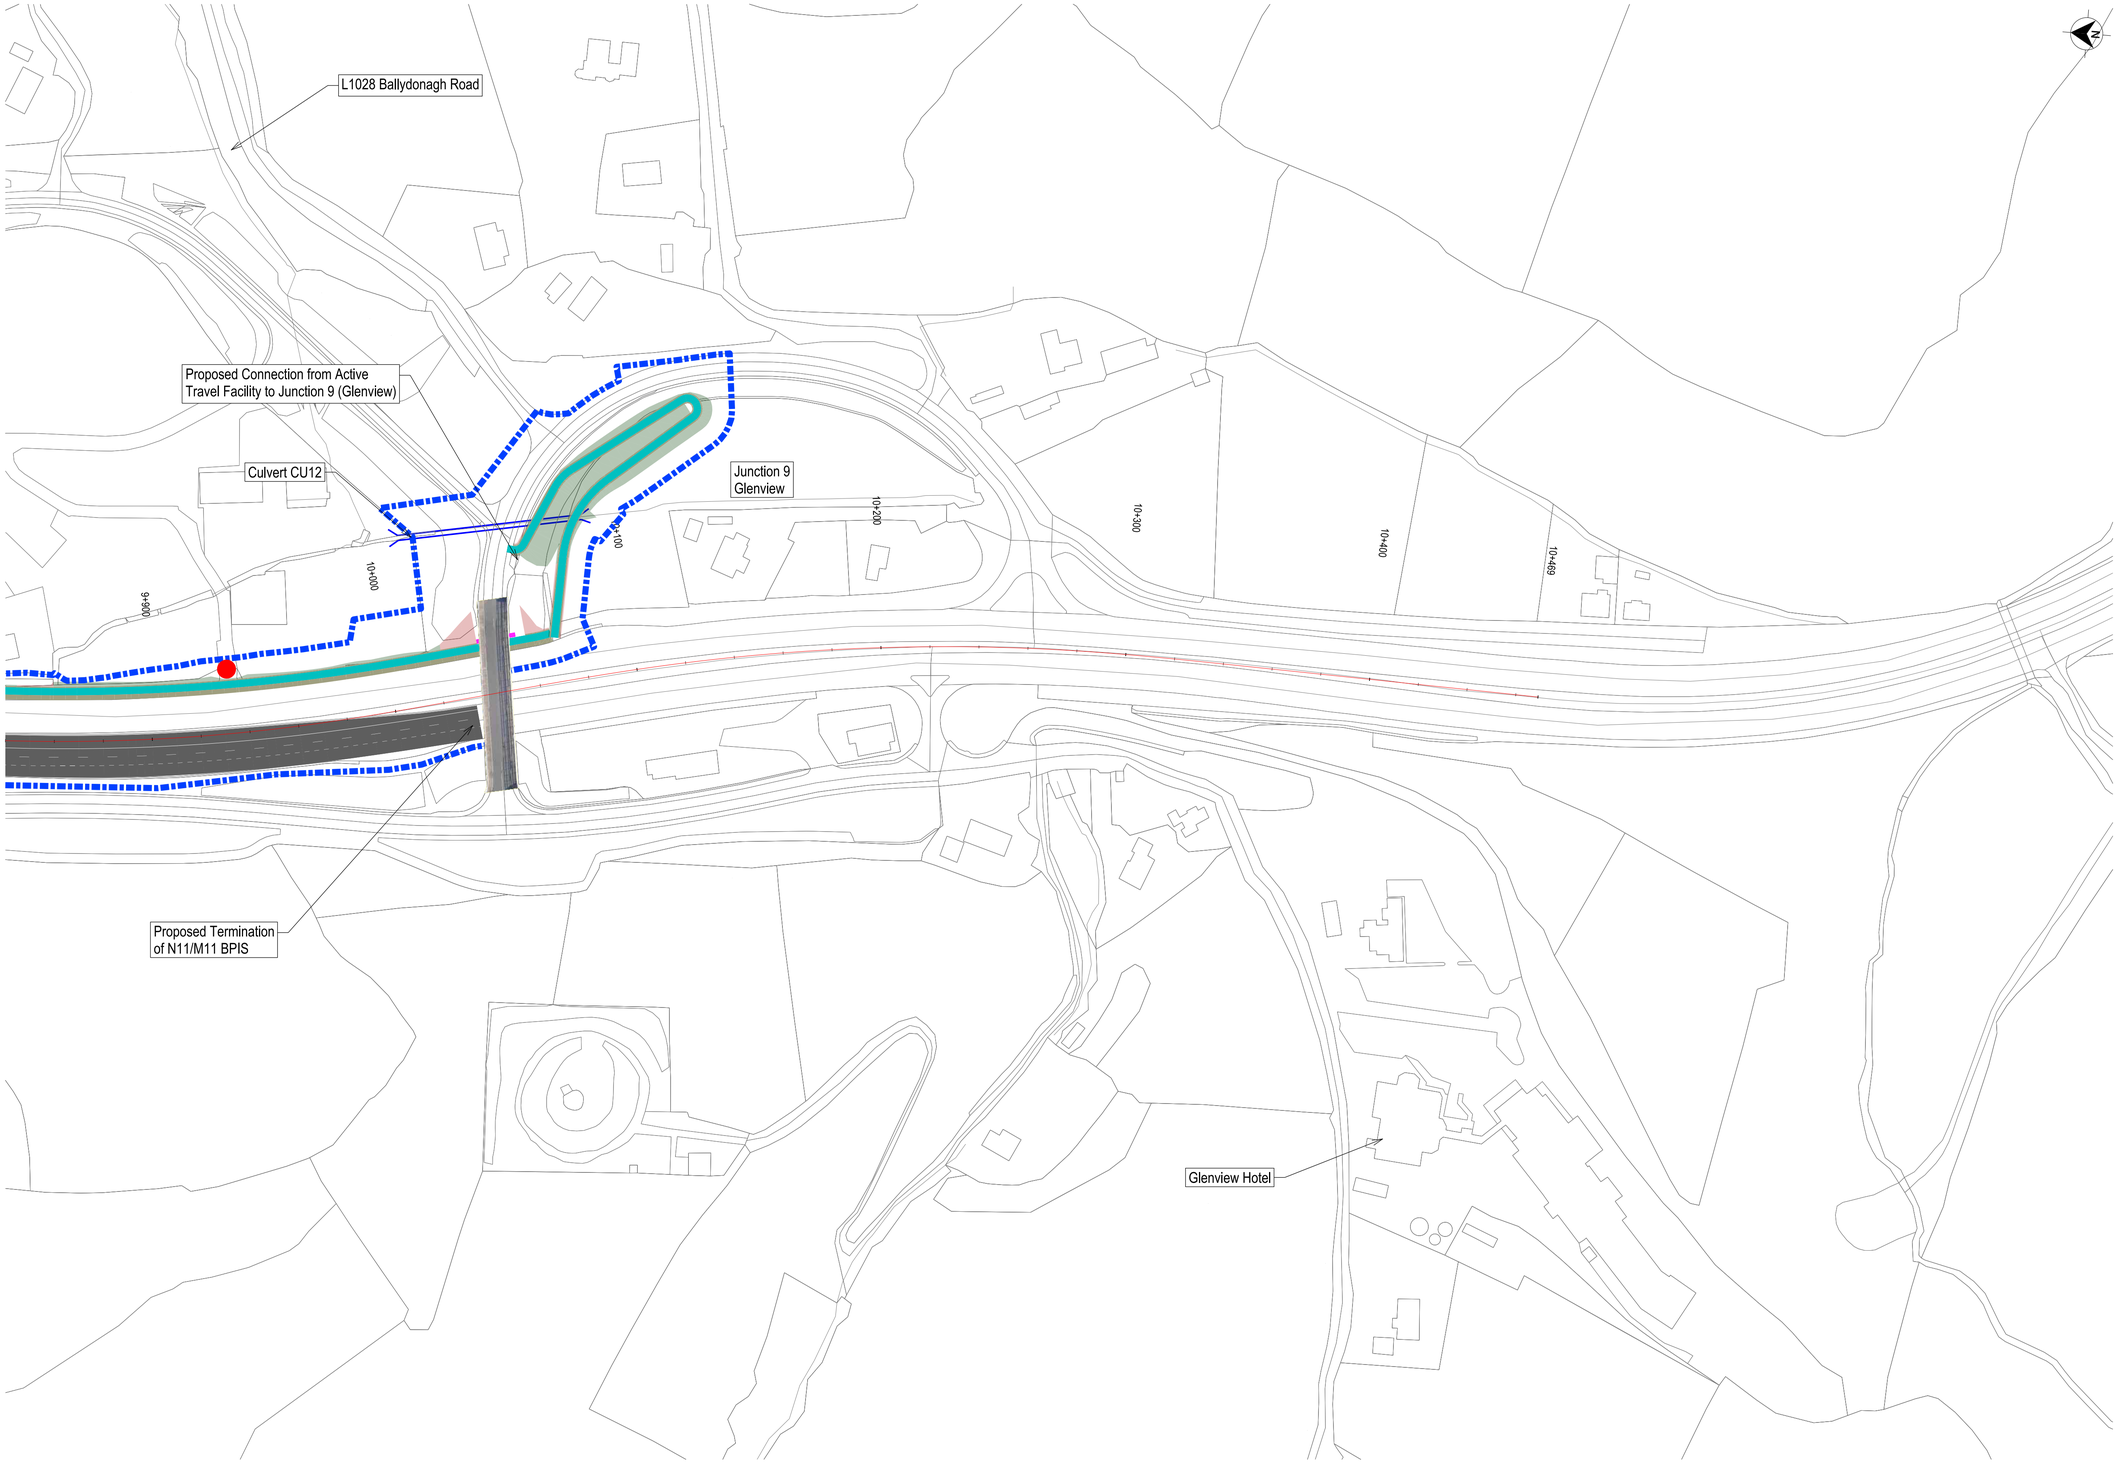

ROUTE SELECTION

LEGEND - PLAN

- Fill Slopes
- Proposed Road Geometry
- Proposed Junction Closure
- Sub-Scheme A Boundary
- Sub-Scheme B Boundary
- Sub-Scheme C Boundary
- Hard Shoulder Bus Priority Measure
- Active Travel Facility
- Existing Culvert
- Proposed Retaining Wall

DRAFT

© Ordnance Survey Ireland. All rights reserved. Licence Number 2015-35CCMA/Dun Laoghaire-Rathdown County Council
© Ordnance Survey Ireland. All rights reserved. Licence Number 2022/35/CCMA/Wicklow County Council

N11/ M11

Clients

Disclaimer Note:
The design shown is draft only and is subject to change. More detailed assessments, ongoing studies and the information received from the public may result in changes to parts, or all of the Design. Any changes to the Design may affect the other information.
Nóta Séanta:
Tá na Dearadh ina bnfoin dréacht, d'fhéadfai athraithe teacht air. Is mar toradh ar mheasúnaithe níos, ar stadéar leanúnach agus ar eolas ón bpobal a dhéanfaí athruithe teacht ar an Dearadh ina iomláine nó ar chuid de. D'fhéadfadh ag aon athrú ar an dearadh tionchar a bheith aige ar an eolas eile.

Consultant
ARUP
50 Ringsend Road
Dublin 4
D04 T6X0
Ireland
T +353 1 233 4455
F +353 1 668 3169
W www.arup.com
E dublin@arup.com

Job Title
N11/M11 Bus Priority Interim Scheme

Scale at A1
1:1250 @ A1

Date
July 2024

Issue	Date	By	Chkd	Appd
P01	21/06/2024	EAM	MA	DW

Drawing Title
Scheme Layout
Sheet 18 of 18

Drawing Status
For Information

Drawing No
265455-ARP-HGN-BIS-DR-CH-1118

Issue
P01

Do not scale

© Arup