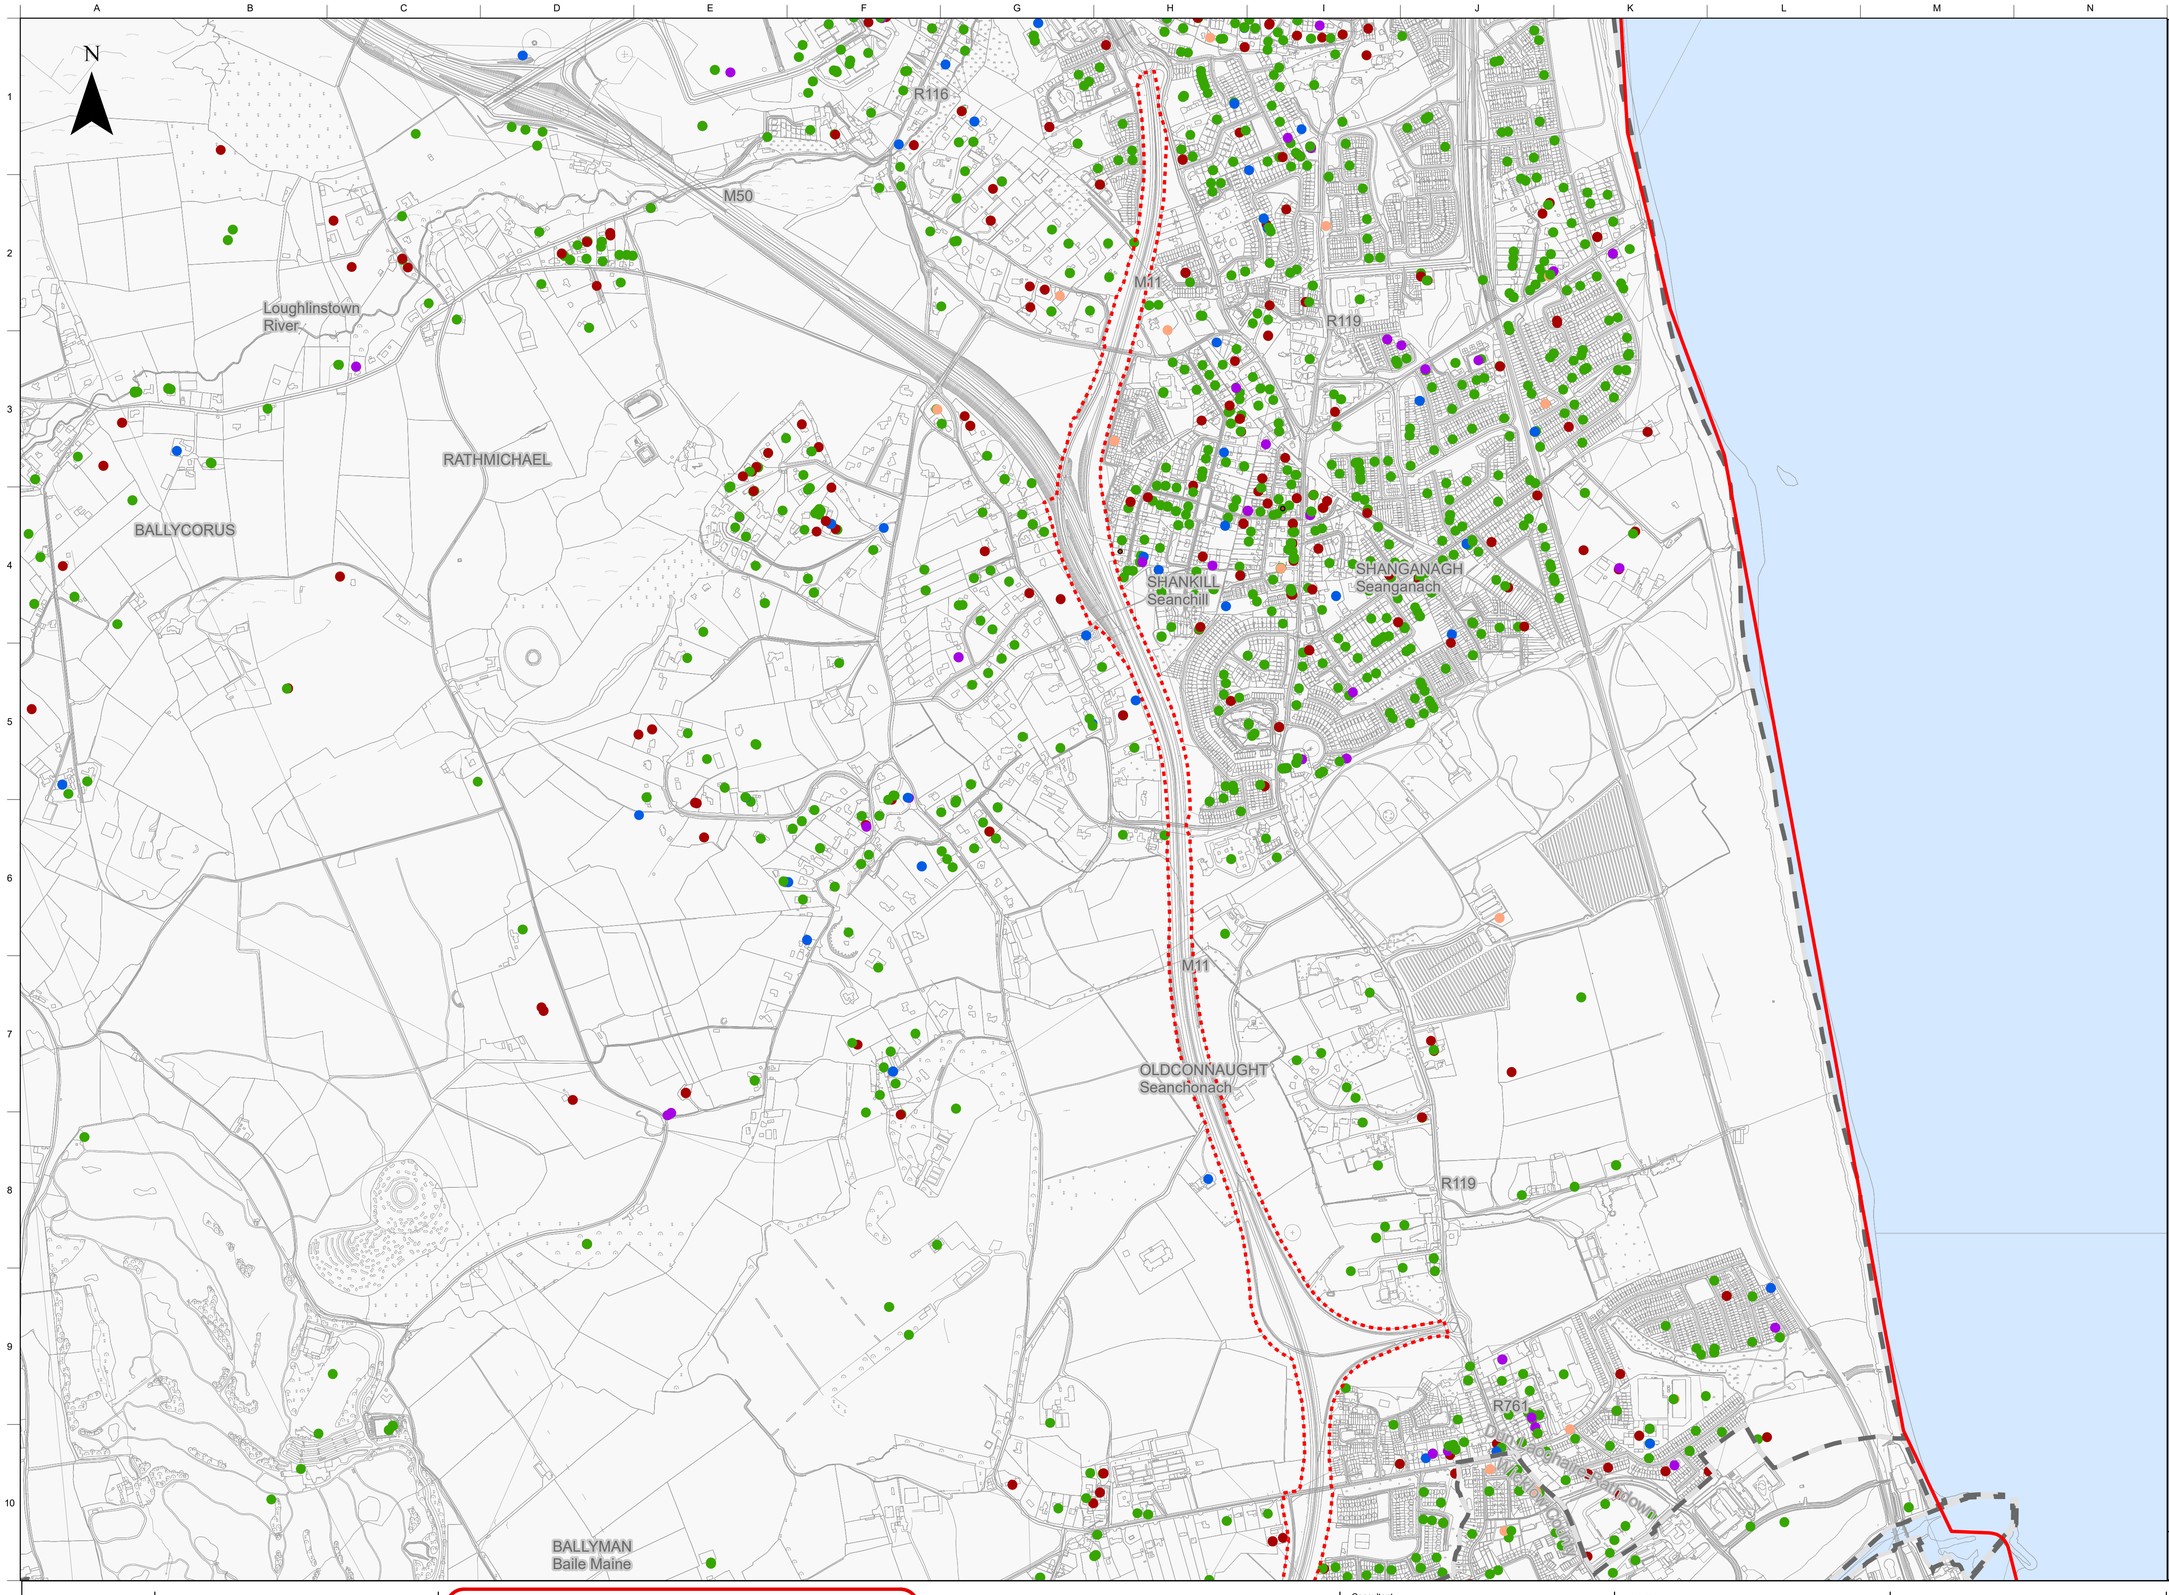



## OPTION SELECTION


**Legend:**

- Study Area for N11/M11 Junction 4 to Junction 14 Improvement Scheme
- Proposed N11/M11 BPIS Development Boundary
- Local Authority Boundary

**Planning Decisions, Department of Housing, Planning and Local Government, National Planning Applications, April 2020**

- Approved
- Refused
- Decision Pending / Under Review

Key Plan

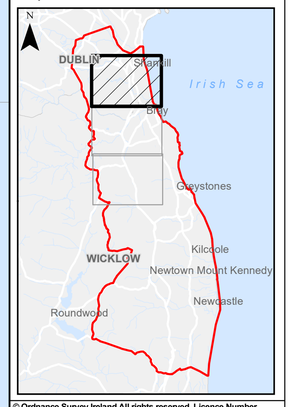


© Ordnance Survey Ireland.All rights reserved. Licence Number 2015-35CCMA/Dun Laoghaire-Rathdown County Council

© Ordnance Survey Ireland.All rights reserved. Licence Number 2021/35/CCMA/Wicklow County Council

N11/ M11

Tionscadal Éireann Project Ireland 2040

Clients

Transport Infrastructure Ireland · An Roinn Iompair Department of Transport · Comhairle Contae County Council · Wicklow Endless Opportunities · Kildare · National Roads Office · NTA Údarás Náisiúnta Iompair National Transport Authority

Disclaimer Note:
The constraints and options shown are draft only and subject to change. More detailed assessments, on-going studies and the information received from the public may result in changes to these constraints and options.

*Nóta Séanta:*
*Tá na srianta agus na roghanna atá léirithe ina bhfoirm dréacht, d'fhéadfaí athraithe teacht orthu. Is mar thoradh ar mheasúnaithe níos mionchruinne, ar staidéar leanúnach agus ar eolas ón bpobal go ndéanfar athruithe ar na srianta agus na roghanna seo.*

Consultant

ARUP

50 Ringsend Road
Dublin 4
D04 T6X0
Ireland

T +353 1 233 4455
F +353 1 668 3169
W www.arup.com
E dublin@arup.com

Job Title

**N11/M11 Bus Priority Interim Scheme (N11/M11 BPIS)**

Scale 1:15000@A3

Date December 2021

| Issue | Date | By | Chkd | Appd |
|---|---|---|---|---|
| P01 | 14/01/2022 | VB | DW/MA | AC |

Drawing Title

N11M11 BPIS - Land Use & Planning Constraints - Planning Applications

Sheet 1 of 3

Drawing Status

Option Selection

Drawing No Figure B10.1

Issue P01

Do not scale

© Arup

A B C D E F G H I J K L M N

1 2 3 4 5 6 7 8 9 10

N

BALLYMAN
Baile Maine

Dún Laoghaire-Rathdown / Wicklow County

M11

Dargle River

FASSAROE

R766

BRAY

R767

R766

R761

ENNISKERRY

KNOCKSINK

Cookstown River

R117

Dargle River

KILCRONEY

R768

Dargle River

GLENCORMICK NORTH

## OPTION SELECTION


**Legend:**

- Study Area for N11/M11 Junction 4 to Junction 14 Improvement Scheme
- Proposed N11/M11 BPIS Development Boundary
- Local Authority Boundary

**Planning Decisions, Department of Housing, Planning and Local Government, National Planning Applications, April 2020**

- Approved
- Refused
- Decision Pending / Under Review

Key Plan

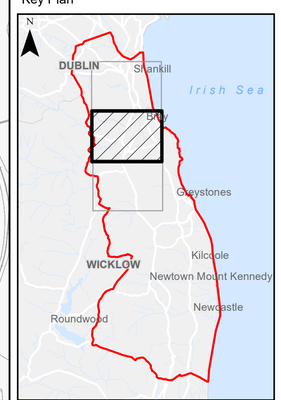


© Ordnance Survey Ireland.All rights reserved. Licence Number 2015-35CCMA/Dun Laoghaire-Rathdown County Council
© Ordnance Survey Ireland.All rights reserved. Licence Number 2021/35/CCMA/Wicklow County Council

N11/ M11

Tionscadal Éireann Project Ireland 2040

Clients

Transport Infrastructure Ireland

An Roinn Iompair Department of Transport

Comhairle Contae County Council

WICKLOW

CILL MHANTÁIN

KILDARE

NATIONAL ROADS OFFICE

NTA Údarás Náisiúnta Iompair National Transport Authority

Disclaimer Note:
The constraints and options shown are draft only and subject to change. More detailed assessments, on-going studies and the information received from the public may result in changes to these constraints and options.

*Nóta Séanta:*
*Tá na srianta agus na roghanna atá léirithe ina bhfoirm dréacht, d'fhéadfaí athraithe teacht orthu. Is mar thoradh ar mheasúnaithe níos mionchruinne, ar staidéar leanúnach agus ar eolas ón bpobal go ndéanfar athruithe ar na srianta agus na roghanna seo.*

Consultant

ARUP

50 Ringsend Road
Dublin 4
D04 T6X0
Ireland

T +353 1 233 4455
F +353 1 668 3169
W www.arup.com
E dublin@arup.com

Job Title
**N11/M11 Bus Priority Interim Scheme (N11/M11 BPIS)**

Scale 1:15000@A3

Date December 2021

| Issue | Date | By | Chkd | Appd |
|---|---|---|---|---|
| P01 | 14/01/2022 | VB | DW/MA | AC |

Drawing Title
N11M11 BPIS - Land Use & Planning Constraints - Planning Applications
Sheet 2 of 3


Drawing Status
Option Selection

Drawing No
Figure B10.2

Issue
P01

Do not scale

©Arup

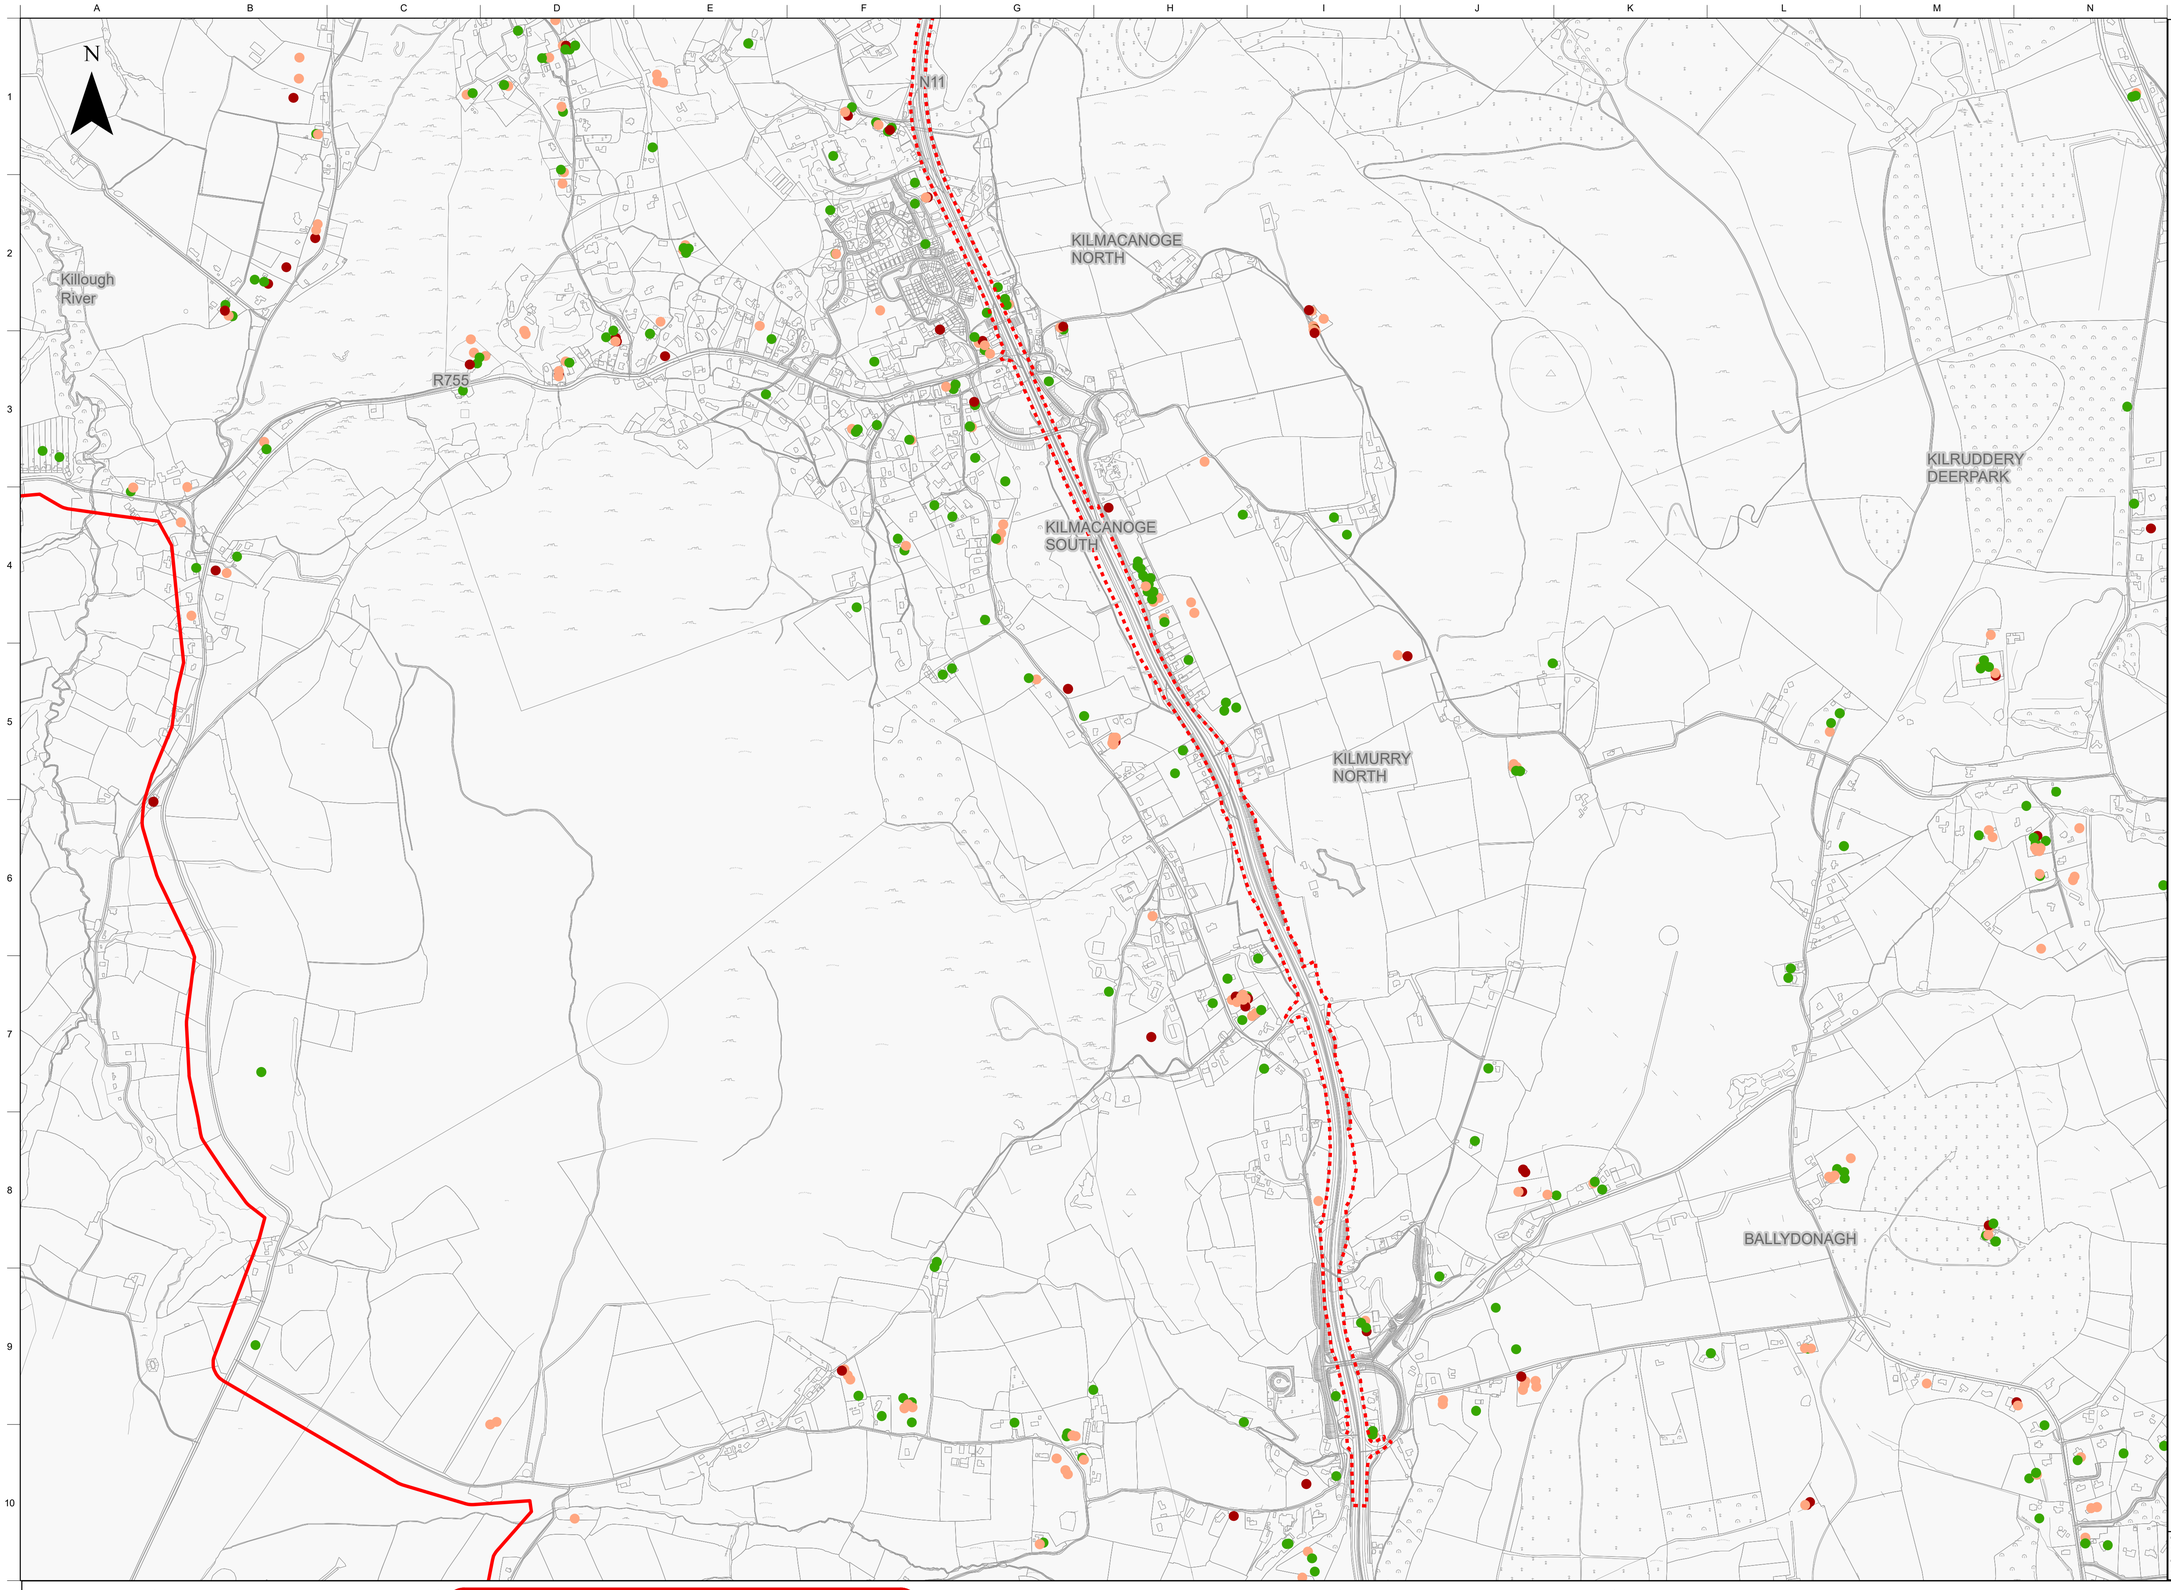


## OPTION SELECTION


**Legend:**

- Study Area for N11/M11 Junction 4 to Junction 14 Improvement Scheme
- Proposed N11/M11 BPIS Development Boundary
- Local Authority Boundary

**Planning Decisions, Department of Housing, Planning and Local Government, National Planning Applications, April 2020**

- Approved
- Refused
- Decision Pending / Under Review

Key Plan

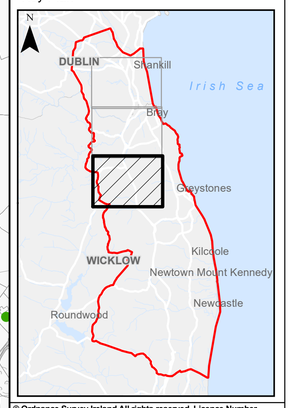


© Ordnance Survey Ireland.All rights reserved. Licence Number 2015-35CCMA/Dun Laoghaire-Rathdown County Council
© Ordnance Survey Ireland.All rights reserved. Licence Number 2021/35/CCMA/Wicklow County Council

N11/ M11

Clients: TII Bonneagar Iompair Eireann Transport Infrastructure Ireland; An Roinn Iompair Department of Transport; dlr Comhairle Contae County Council; Wicklow Gill Mhantáin; Kildare nra National Roads Office; NTA Údarás Náisiúnta Iompair National Transport Authority

Tionscadal Eireann Project Ireland 2040

Disclaimer Note:
The constraints and options shown are draft only and subject to change. More detailed assessments, on-going studies and the information received from the public may result in changes to these constraints and options.

*Nóta Séanta:*
*Tá na srianta agus na roghanna atá léirithe ina bhfoirm dréacht, d'fhéadfaí athraithe teacht orthu. Is mar thoradh ar mheasúnaithe níos mionchruinne, ar staidéar leanúnach agus ar eolas ón bpobal go ndéanfar athruithe ar na srianta agus na roghanna seo.*

Consultant

ARUP
50 Ringsend Road
Dublin 4
D04 T6X0
Ireland
T +353 1 233 4455
F +353 1 668 3169
W www.arup.com
E dublin@arup.com

Job Title: **N11/M11 Bus Priority Interim Scheme (N11/M11 BPIS)**

Scale: 1:15000@A3

Date: December 2021

| Issue | Date | By | Chkd | Appd |
|---|---|---|---|---|
| P01 | 14/01/2022 | VB | DW/MA | AC |

Drawing Title: N11M11 BPIS - Land Use & Planning Constraints - Planning Applications

Sheet 3 of 3

Drawing Status: Option Selection

Drawing No: Figure B10.3

Issue: P01

Do not scale

© Arup