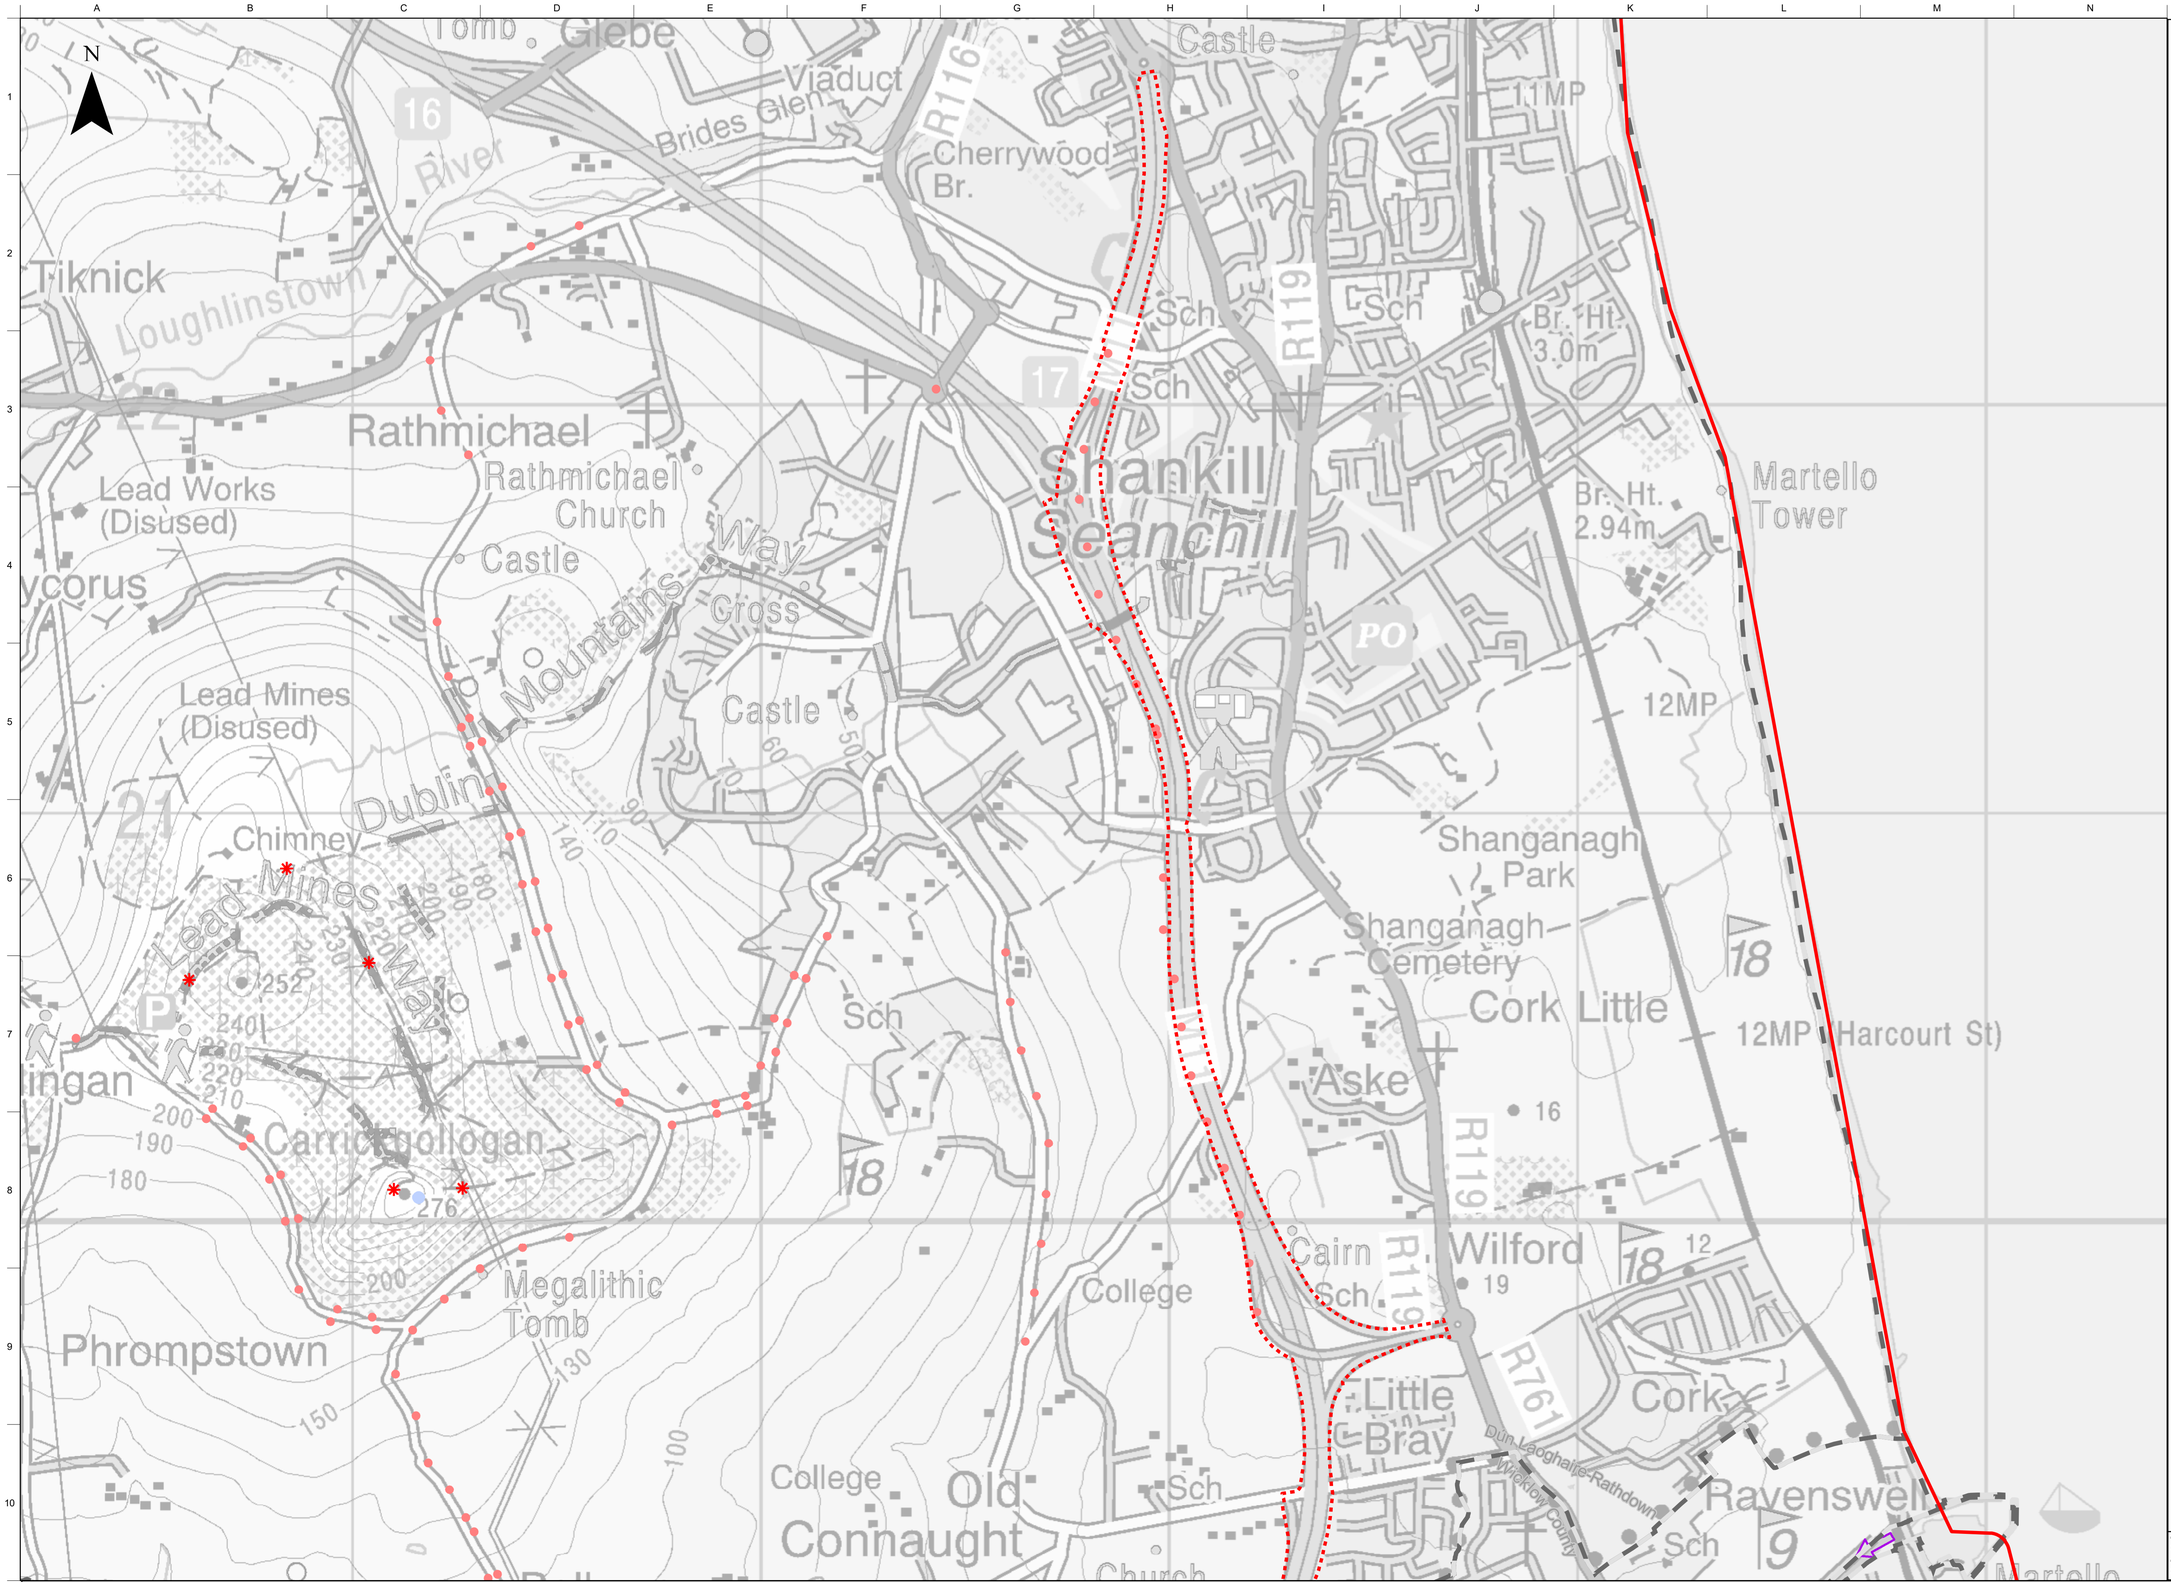


OPTION SELECTION

Legend:

- Study Area for N11/M11 Junction 4 to Junction 14 Improvement Scheme
- Proposed N11/M11 BPIS Development Boundary
- Local Authority Boundary
- Look Out Points


Dún Laoghaire-Rathdown Landscape & Visual Objectives

- To Preserve Views
- To Preserve Prospects

Bray Local Area Plan

- Views and Prospects

Key Plan

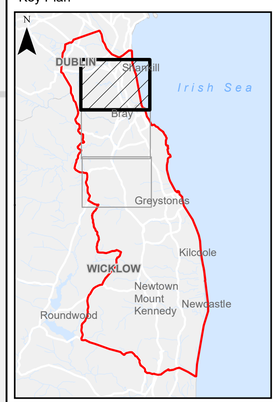

© Ordnance Survey Ireland.All rights reserved. Licence Number 2015-35CCMA/Dun Laoghaire-Rathdown County Council
© Ordnance Survey Ireland.All rights reserved. Licence Number 2021/35/CCMA/Wicklow County Council

N11/ M11

Clients: TII Bonneagar Iompair Eireann; An Roinn Iompair Department of Transport; dlr Comhairle Contae County Council; Wicklow Comhairle Contae Cill Mhantáin; Kildare NRO National Roads Office; NTA Údarás Náisiúnta Iompair National Transport Authority

Tionscadal Éireann Project Ireland 2040

Disclaimer Note:
The constraints and options shown are draft only and subject to change. More detailed assessments, on-going studies and the information received from the public may result in changes to these constraints and options.

Nóta Séanta:
Tá na srianta agus na roghanna atá léirithe ina bhfoirm dréacht, d'fhéadfaí athraithe teacht orthu. Is mar thoradh ar mheasúnaithe níos mionchruinne, ar staidéar leanúnach agus ar eolas ón bpobal go ndéanfar athruithe ar na srianta agus na roghanna seo.

Consultant
ARUP
50 Ringsend Road
Dublin 4
D04 T6X0
Ireland
T +353 1 233 4455
F +353 1 668 3169
W www.arup.com
E dublin@arup.com

Job Title: **N11/M11 Bus Priority Interim Scheme (N11/M11 BPIS)**

Scale: 1:15000@A3
Date: December 2021

Issue	Date	By	Chkd	Appd
P01	14/01/2022	VB	DW/MA	AC

Drawing Title: N11M11 BPIS - Protected Scenic Routes, Views and Prospects
Sheet 1 of 3
Drawing Status: Option Selection
Drawing No: Figure B16.3
Issue: P01

Do not scale

© Arup

OPTION SELECTION

Legend:

- Study Area for N11/M11 Junction 4 to Junction 14 Improvement Scheme
- Proposed N11/M11 BPIS Development Boundary
- Local Authority Boundary

Dún Laoghaire-Rathdown Landscape & Visual Objectives

- To Preserve Views

Bray Local Area Plan

- Views and Prospects


Wicklow County

- Views

Wicklow County

- Prospects

Key Plan

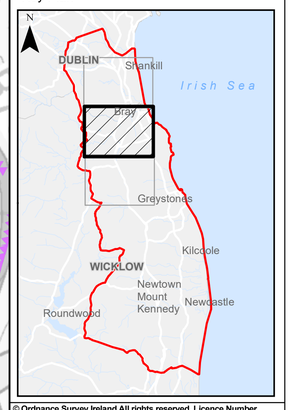

© Ordnance Survey Ireland.All rights reserved. Licence Number 2015-35CCMA/Dun Laoghaire-Rathdown County Council

© Ordnance Survey Ireland.All rights reserved. Licence Number 2021/35/CCMA/Wicklow County Council

N11/ M11

Clients

Disclaimer Note:
The constraints and options shown are draft only and subject to change. More detailed assessments, on-going studies and the information received from the public may result in changes to these constraints and options.

Nóta Séanta:
Tá na srianta agus na roghanna atá léirithe ina bhfoirm dréacht, d'fhéadfaí athraithe teacht orthu. Is mar thoradh ar mheasúnaithe níos mionchruinne, ar staidéar leanúnach agus ar eolas ón bpobal go ndéanfar athruithe ar na srianta agus na roghanna seo.

Consultant

ARUP

50 Ringsend Road
Dublin 4
D04 T6X0
Ireland

T +353 1 233 4455
F +353 1 668 3169
W www.arup.com
E dublin@arup.com

Job Title
N11/M11 Bus Priority Interim Scheme (N11/M11 BPIS)

Scale 1:15000@A3

Date December 2021

Issue	Date	By	Chkd	Appd
P01	14/01/2022	VB	DW/MA	AC

Drawing Title
N11M11 BPIS - Protected Scenic Routes, Views and Prospects

Sheet 2 of 3


Drawing Status
Option Selection

Drawing No Figure B16.4

Issue P01

Do not scale

© Arup

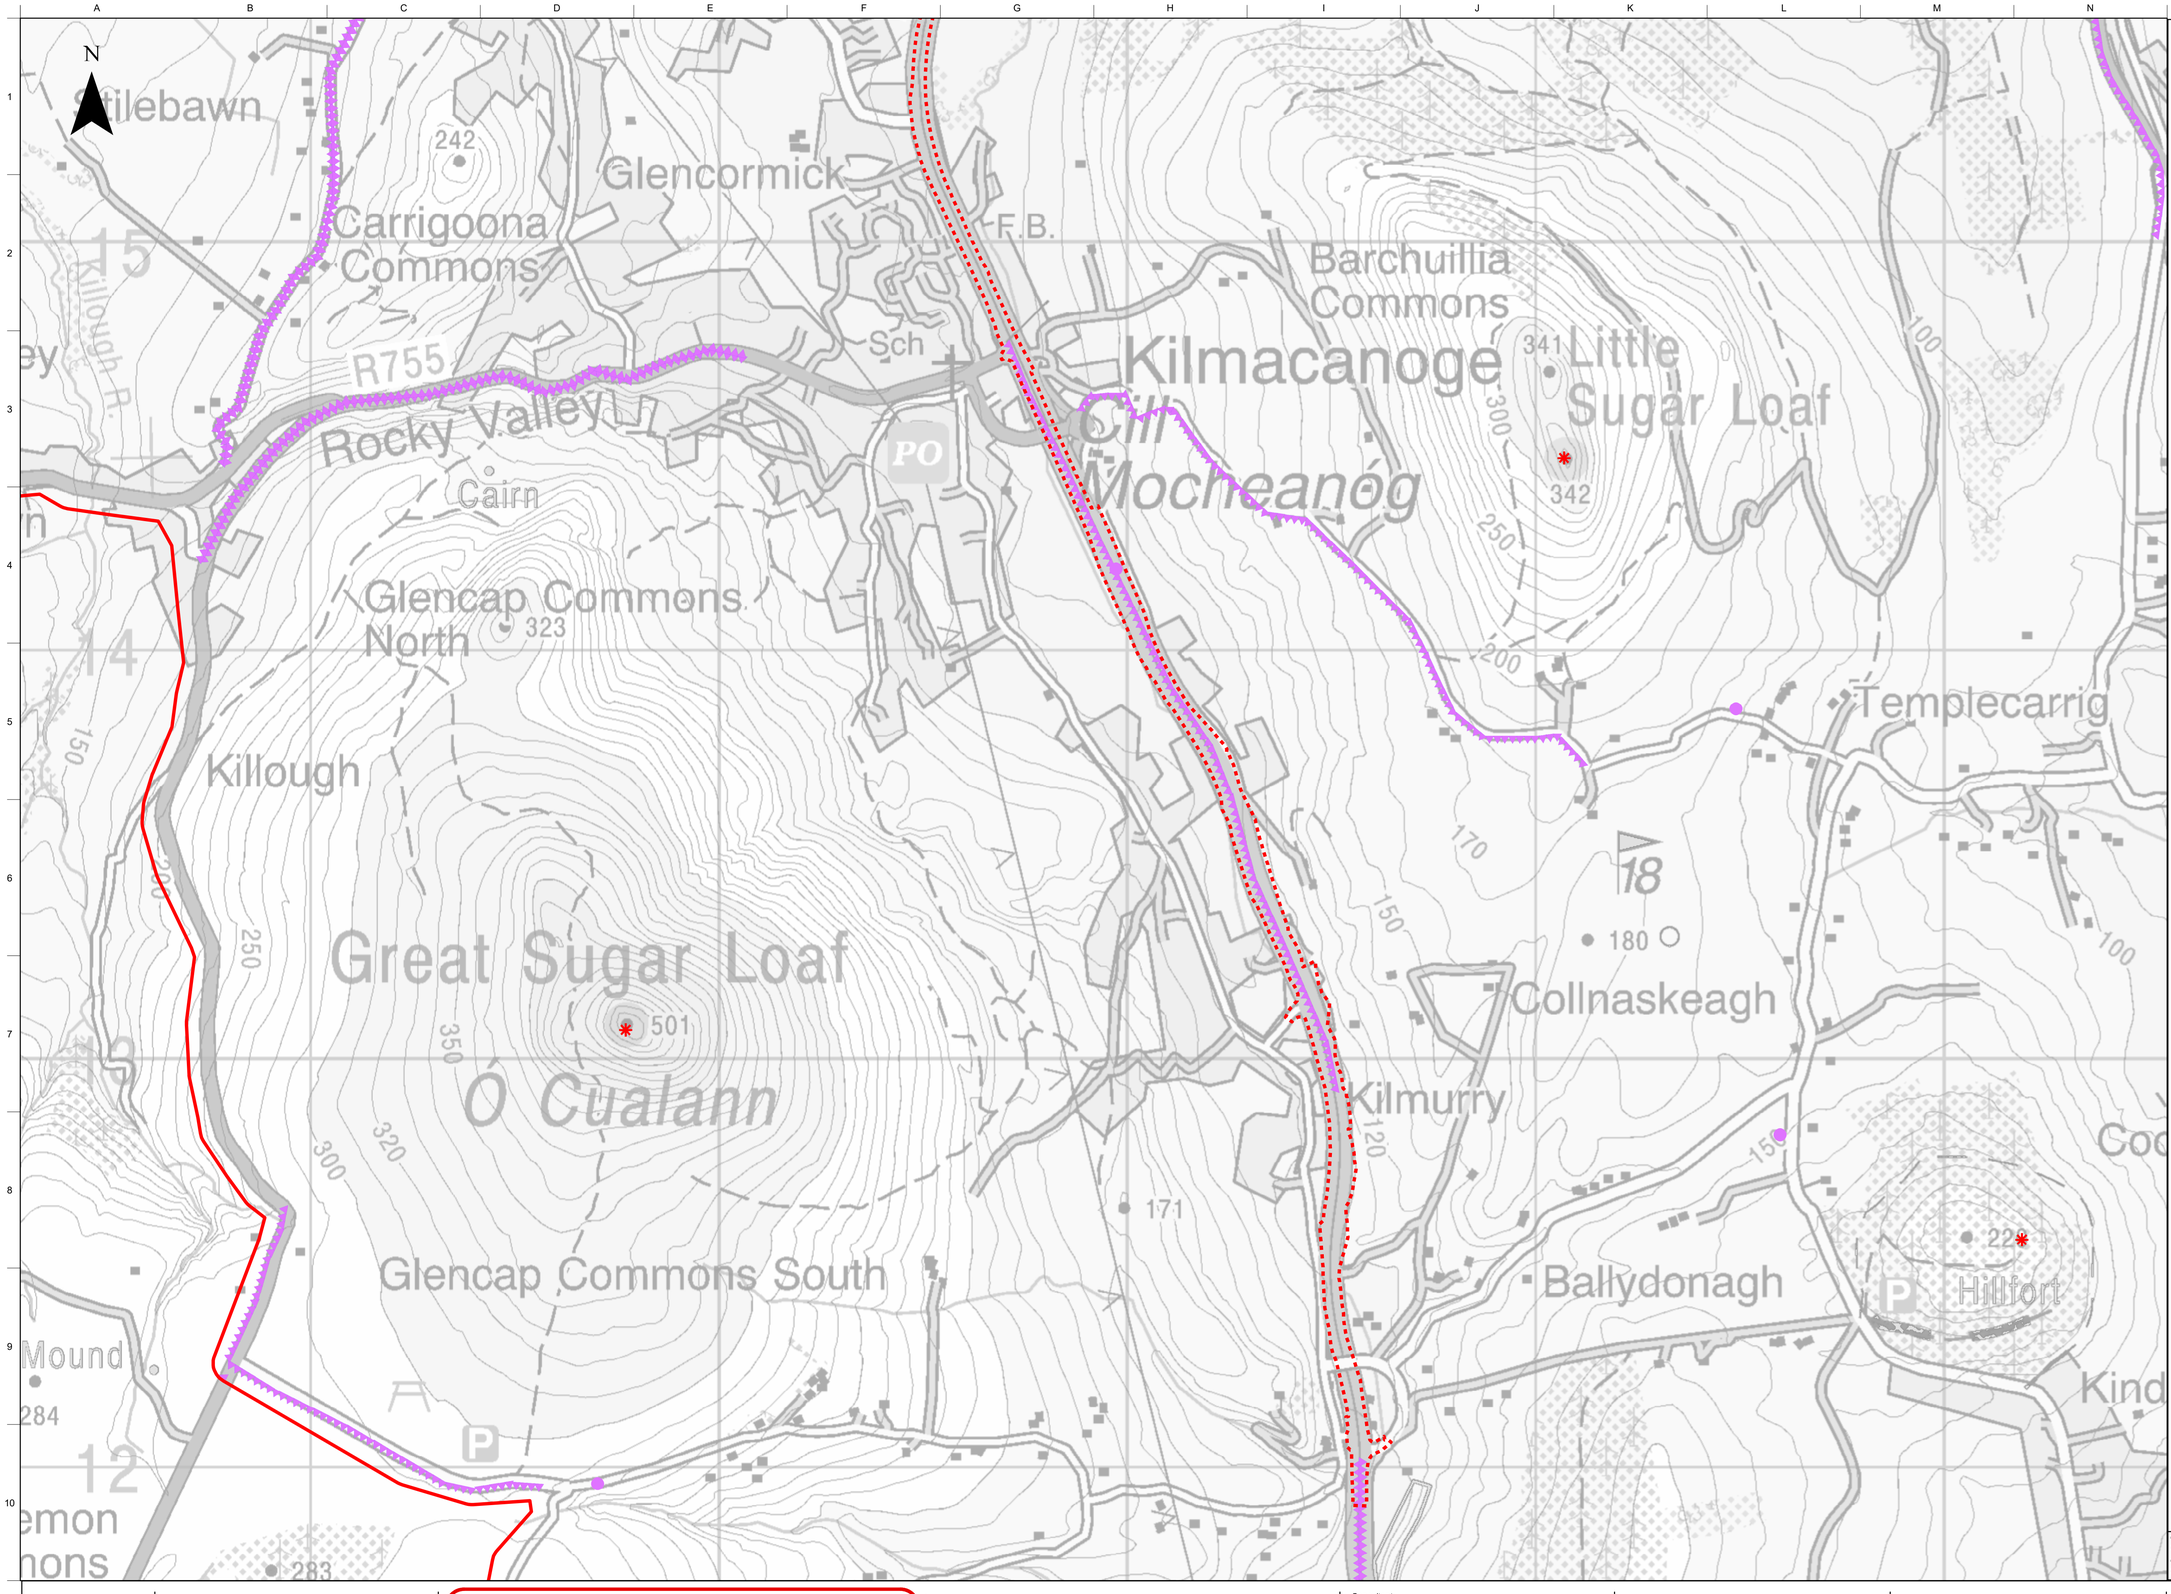

OPTION SELECTION

Legend:

- Study Area for N11/M11 Junction 4 to Junction 14 Improvement Scheme
- Proposed N11/M11 BPIS Development Boundary
- Local Authority Boundary
- Look Out Points


Wicklow County

- Views

Wicklow County

- Prospects

Key Plan

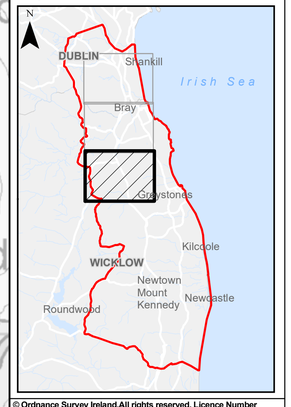

© Ordnance Survey Ireland.All rights reserved. Licence Number 2015-35CCMA/Dun Laoghaire-Rathdown County Council
© Ordnance Survey Ireland.All rights reserved. Licence Number 2021/35/CCMA/Wicklow County Council

Clients: N11/ M11; Tionscadal Éireann Project Ireland 2040; TII Bonneagar Iompair Éireann; An Roinn Iompair Department of Transport; dlr Comhairle Contae County Council; Wicklow Endless Opportunities Cill Mhantáin Deiseanna Sonraí; Kildare nro National Roads Office; NTA Údarás Náisiúnta Iompair National Transport Authority

Disclaimer Note:
The constraints and options shown are draft only and subject to change. More detailed assessments, on-going studies and the information received from the public may result in changes to these constraints and options.

Nóta Séanta:
Tá na srianta agus na roghanna atá léirithe ina bhfoirm dréacht, d'fhéadfaí athraithe teacht orthu. Is mar thoradh ar mheasúnaithe níos mionchruinne, ar staidéar leanúnach agus ar eolas ón bpobal go ndéanfar athruithe ar na srianta agus na roghanna seo.

Consultant
ARUP
50 Ringsend Road
Dublin 4
D04 T6X0
Ireland
T +353 1 233 4455
F +353 1 668 3169
W www.arup.com
E dublin@arup.com

Job Title: **N11/M11 Bus Priority Interim Scheme (N11/M11 BPIS)**

Scale: 1:15000@A3
Date: December 2021

Issue	Date	By	Chkd	Appd
P01	14/01/2022	VB	DW/MA	AC

Drawing Title: N11M11 BPIS - Protected Scenic Routes, Views and Prospects
Sheet 3 of 3
Drawing Status: Option Selection
Drawing No: Figure B16.5
Issue: P01

Do not scale

© Arup