
OPTION SELECTION

**Legend:**

- Study Area for N11/M11 Junction 4 to Junction 14 Improvement Scheme
- Proposed N11/M11 BPIS Development Boundary
- Local Authority Boundary

Key Plan

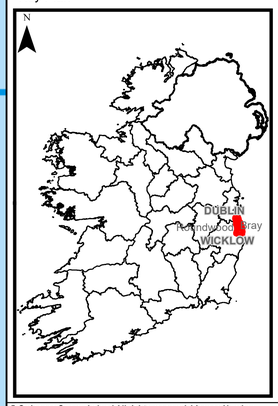


© Ordnance Survey Ireland.All rights reserved. Licence Number 2015-35CCMA/Dún Laoghaire-Rathdown County Council
© Ordnance Survey Ireland.All rights reserved. Licence Number 2021/35/CCMA/Wicklow County Council

N11/ M11

Project Ireland 2040

Clients: TII Transport Infrastructure Ireland; An Roinn Iompair Department of Transport; dlr Dún Laoghaire-Rathdown County Council; Wicklow County Council; JARO National Roads Office; NTA National Transport Authority

Disclaimer Note:
The constraints shown are draft only and subject to change. More detailed assessments, on-going studies and the information received from the public may result in changes to these constraints and options.

*Nóta Séanta:*
*Tá na srianta agus na roghanna atá léirithe ina bhfoirm dréacht, d'fhéadfaí athraithe teacht orthu. Is mar thoradh ar mheasúnaithe níos mionchruinne, ar staidéar leanúnach agus ar eolas ón bpobal go ndéanfar athruithe ar na srianta agus na roghanna seo.*

Consultant
ARUP
50 Ringsend Road
Dublin 4
D04 T6X0
Ireland
T +353 1 233 4455
F +353 1 668 3169
W www.arup.com
E dublin@arup.com

Job Title: **N11/M11 Junction 4 to Junction 14 Improvement Scheme**


Scale: 1:15000@A3
Date: December 2021

| Issue | Date | By | Chkd | Appd |
|---|---|---|---|---|
| P01 | 14/01/2022 | VB | DW/MA | AC |

Drawing Title: N11M11 BPIS - Overall Key Plan and Constraints Study Area
Sheet 1 of 3
Drawing Status: Option Selection
Drawing No: Figure B2.1
Issue: P01

Do not scale

© Arup

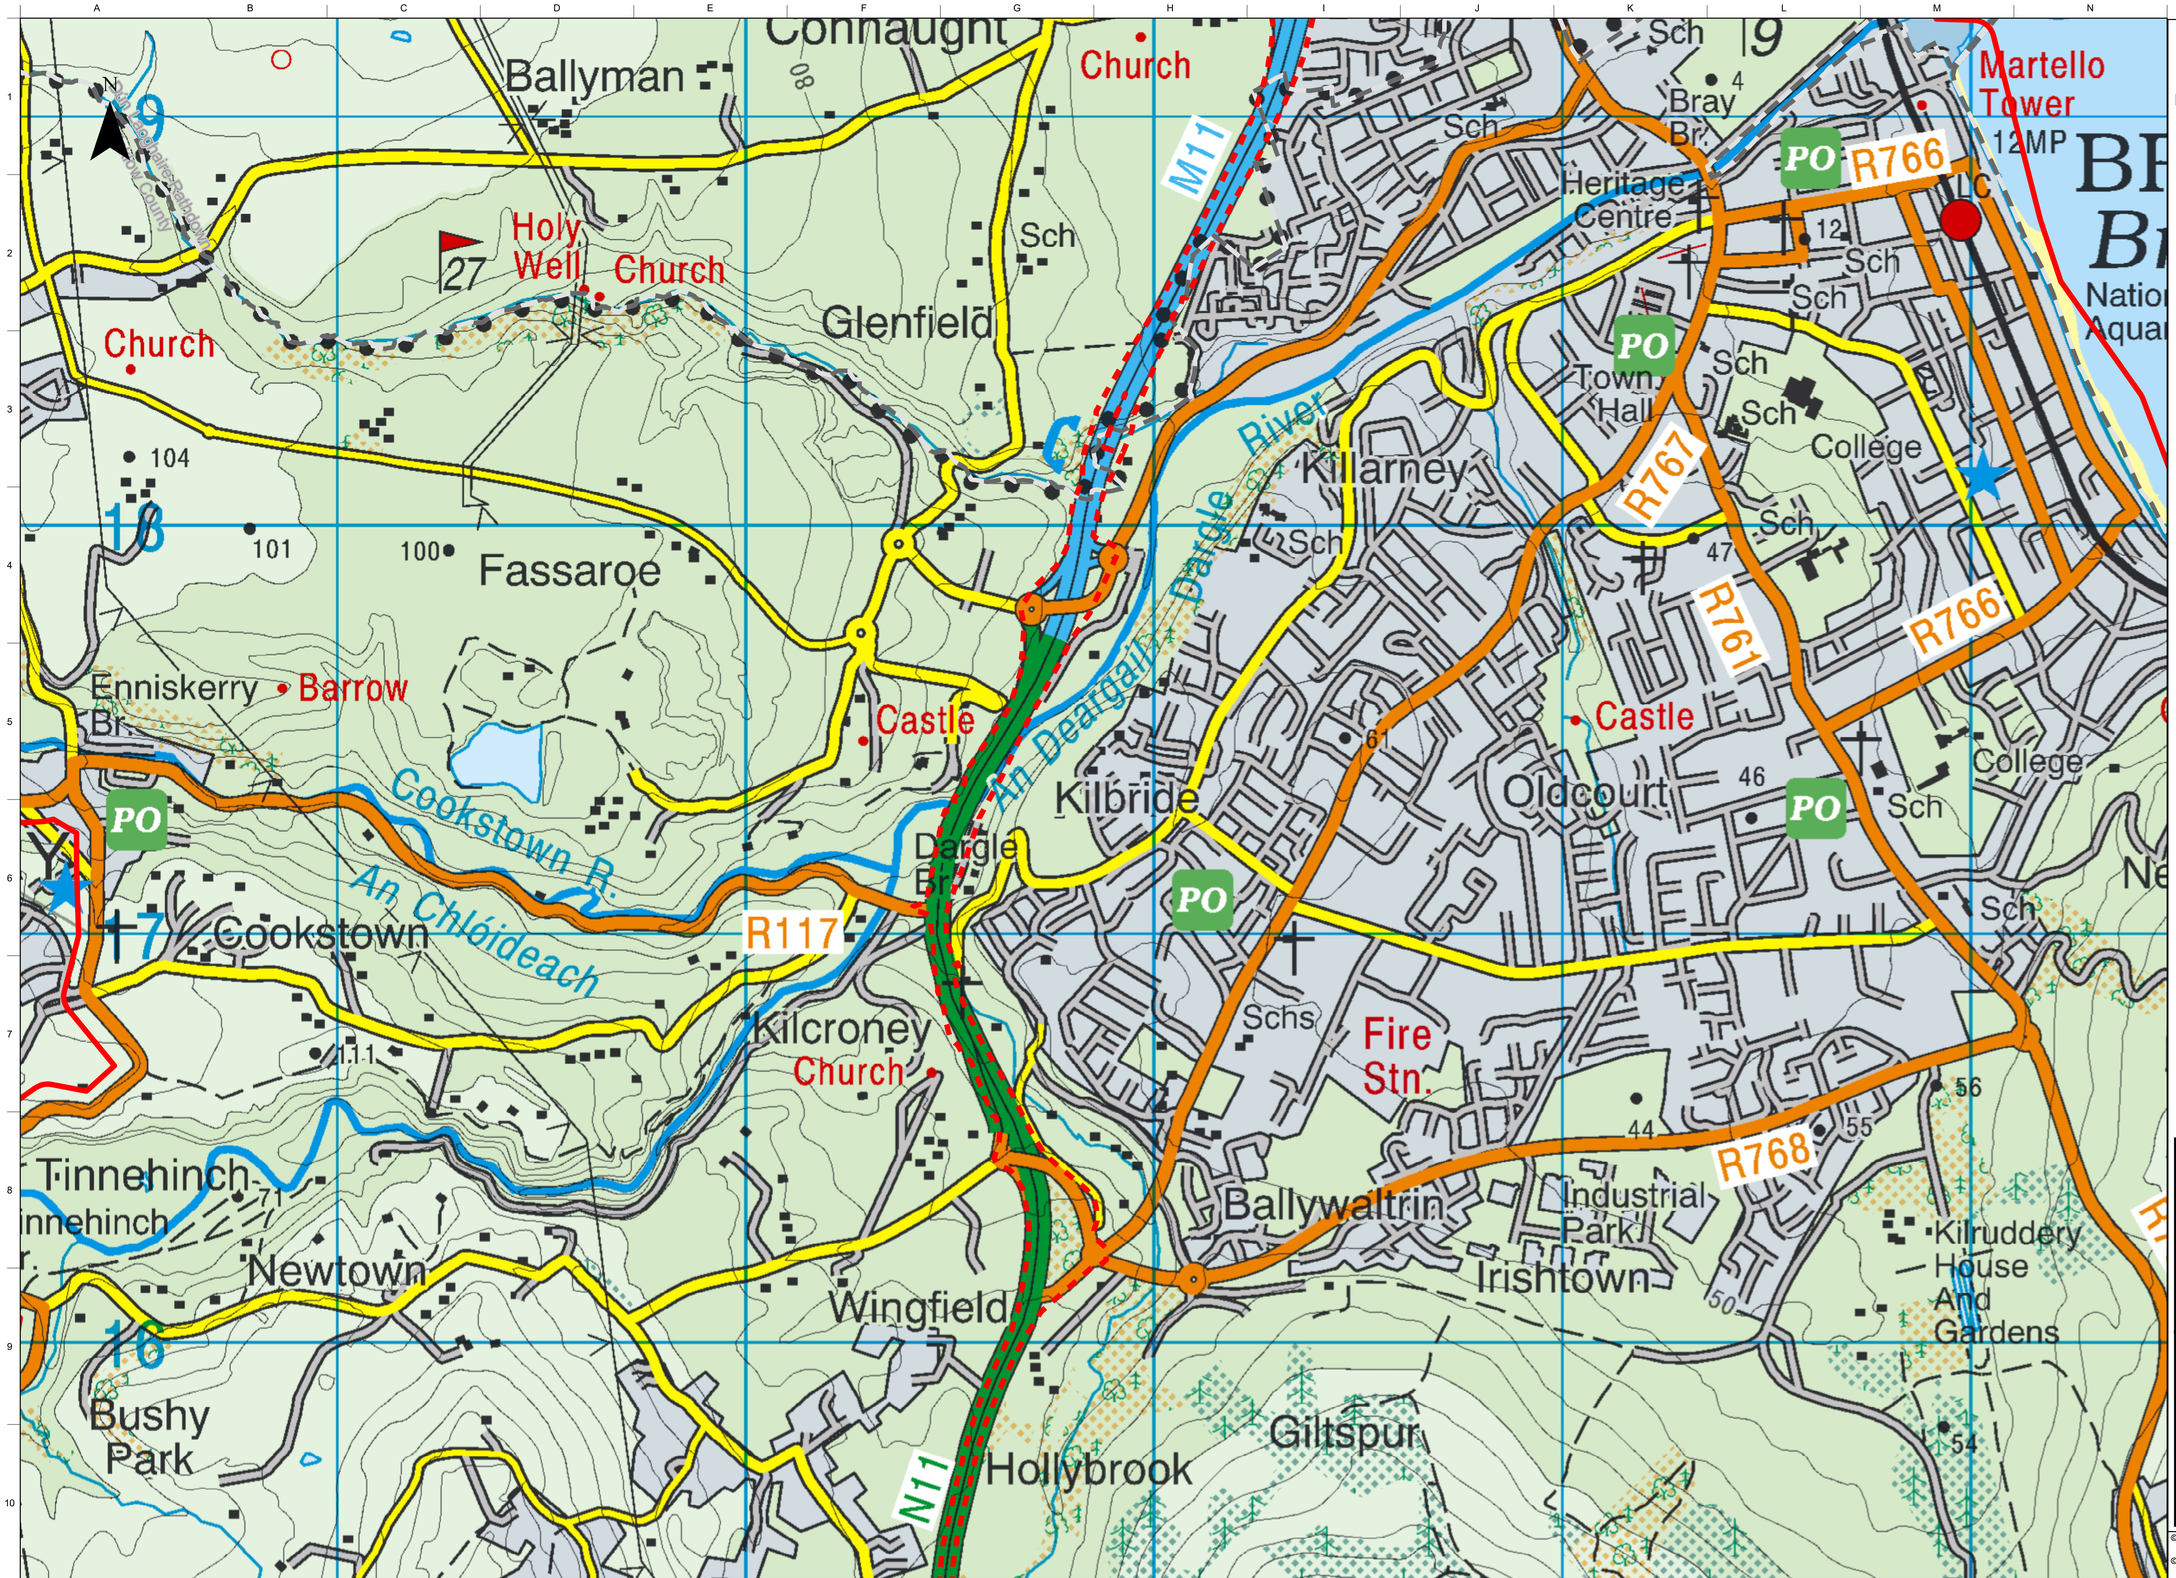



## OPTION SELECTION

**Legend:**

- Study Area for N11/M11 Junction 4 to Junction 14 Improvement Scheme
- Proposed N11/M11 BPIS Development Boundary
- Local Authority Boundary

Key Plan

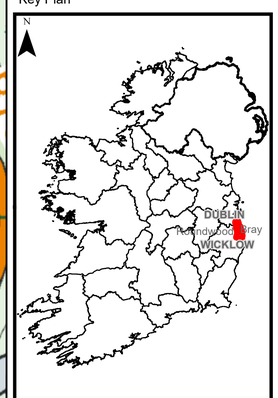


© Ordnance Survey Ireland.All rights reserved. Licence Number 2015-35CCMA/Dun Laoghaire-Rathdown County Council
© Ordnance Survey Ireland.All rights reserved. Licence Number 2021/35/CCMA/Wicklow County Council

N11/ M11

Clients: TII Bonneagar Iompair Éireann Transport Infrastructure Ireland; An Roinn Iompair Department of Transport; dlr Comhairle Contae County Council; Wicklow Enabling Opportunities Gill Mhantáin Deiseanna a Sholáthar; Jobs Roads Office; NTA Údarás Náisiúnta Iompair National Transport Authority

Tionscadal Éireann Project Ireland 2040

Disclaimer Note:
The constraints shown are draft only and subject to change. More detailed assessments, on-going studies and the information received from the public may result in changes to these constraints and options.

*Nóta Séanta:*
*Tá na srianta agus na roghanna atá léirithe ina bhfoirm dréacht, d'fhéadfaí athraithe teacht orthu. Is mar thoradh ar mheasúnaithe níos mionchruinne, ar staidéar leanúnach agus ar eolas ón bpobal go ndéanfar athruithe ar na srianta agus na roghanna seo.*

Consultant
ARUP
50 Ringsend Road
Dublin 4
D04 T6X0
Ireland
T +353 1 233 4455
F +353 1 668 3169
W www.arup.com
E dublin@arup.com

Job Title
**N11/M11 Junction 4 to Junction 14 Improvement Scheme**

Scale 1:15000@A3
Date December 2021

| Issue | Date | By | Chkd | Appd |
|---|---|---|---|---|
| P01 | 14/01/2022 | VB | DW/MA | AC |

Drawing Title
N11M11 BPIS - Overall Key Plan and Constraints Study Area
Sheet 2 of 3
Drawing Status
Option Selection
Drawing No Figure B2.2
Issue P01

Do not scale


© Arup

OPTION SELECTION

**Legend:**

- Study Area for N11/M11 Junction 4 to Junction 14 Improvement Scheme
- Proposed N11/M11 BPIS Development Boundary
- Local Authority Boundary

Key Plan

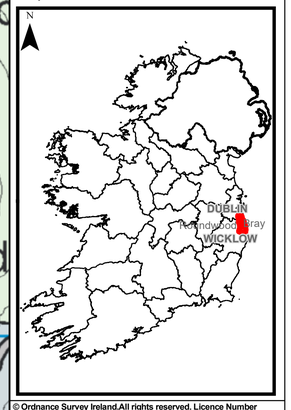


© Ordnance Survey Ireland.All rights reserved. Licence Number 2015-35CCMA/Dun Laoghaire-Rathdown County Council
© Ordnance Survey Ireland.All rights reserved. Licence Number 2021/35/CCMA/Wicklow County Council

Clients: N11/ M11; Tionscadal Éireann Project Ireland 2040; TII Bonneagar Iompair Éireann; An Roinn Iompair Department of Transport; dlr Comhairle Contae County Council; Wicklow Cill Mhantáin; IARE; NTA Údarás Náisiúnta Iompair National Transport Authority

Disclaimer Note:
The constraints shown are draft only and subject to change. More detailed assessments, on-going studies and the information received from the public may result in changes to these constraints and options.

*Nóta Séanta:*
*Tá na srianta agus na roghanna atá léirithe ina bhfoirm dréacht, d'fhéadfaí athraithe teacht orthu. Is mar thoradh ar mheasúnaithe níos mionchruinne, ar staidéar leanúnach agus ar eolas ón bpobal go ndéanfar athruithe ar na srianta agus na roghanna seo.*

Consultant
ARUP
50 Ringsend Road
Dublin 4
D04 T6X0
Ireland
T +353 1 233 4455
F +353 1 668 3169
W www.arup.com
E dublin@arup.com

Job Title: **N11/M11 Junction 4 to Junction 14 Improvement Scheme**

Scale: 1:15000@A3

Date: December 2021

| Issue | Date | By | Chkd | Appd |
|---|---|---|---|---|
| P01 | 14/01/2022 | VB | DW/MA | AC |

Drawing Title: N11M11 BPIS - Overall Key Plan and Constraints Study Area

Sheet 3 of 3

Drawing Status: Option Selection

Drawing No: Figure B2.3

Issue: P01

Do not scale

© Arup