
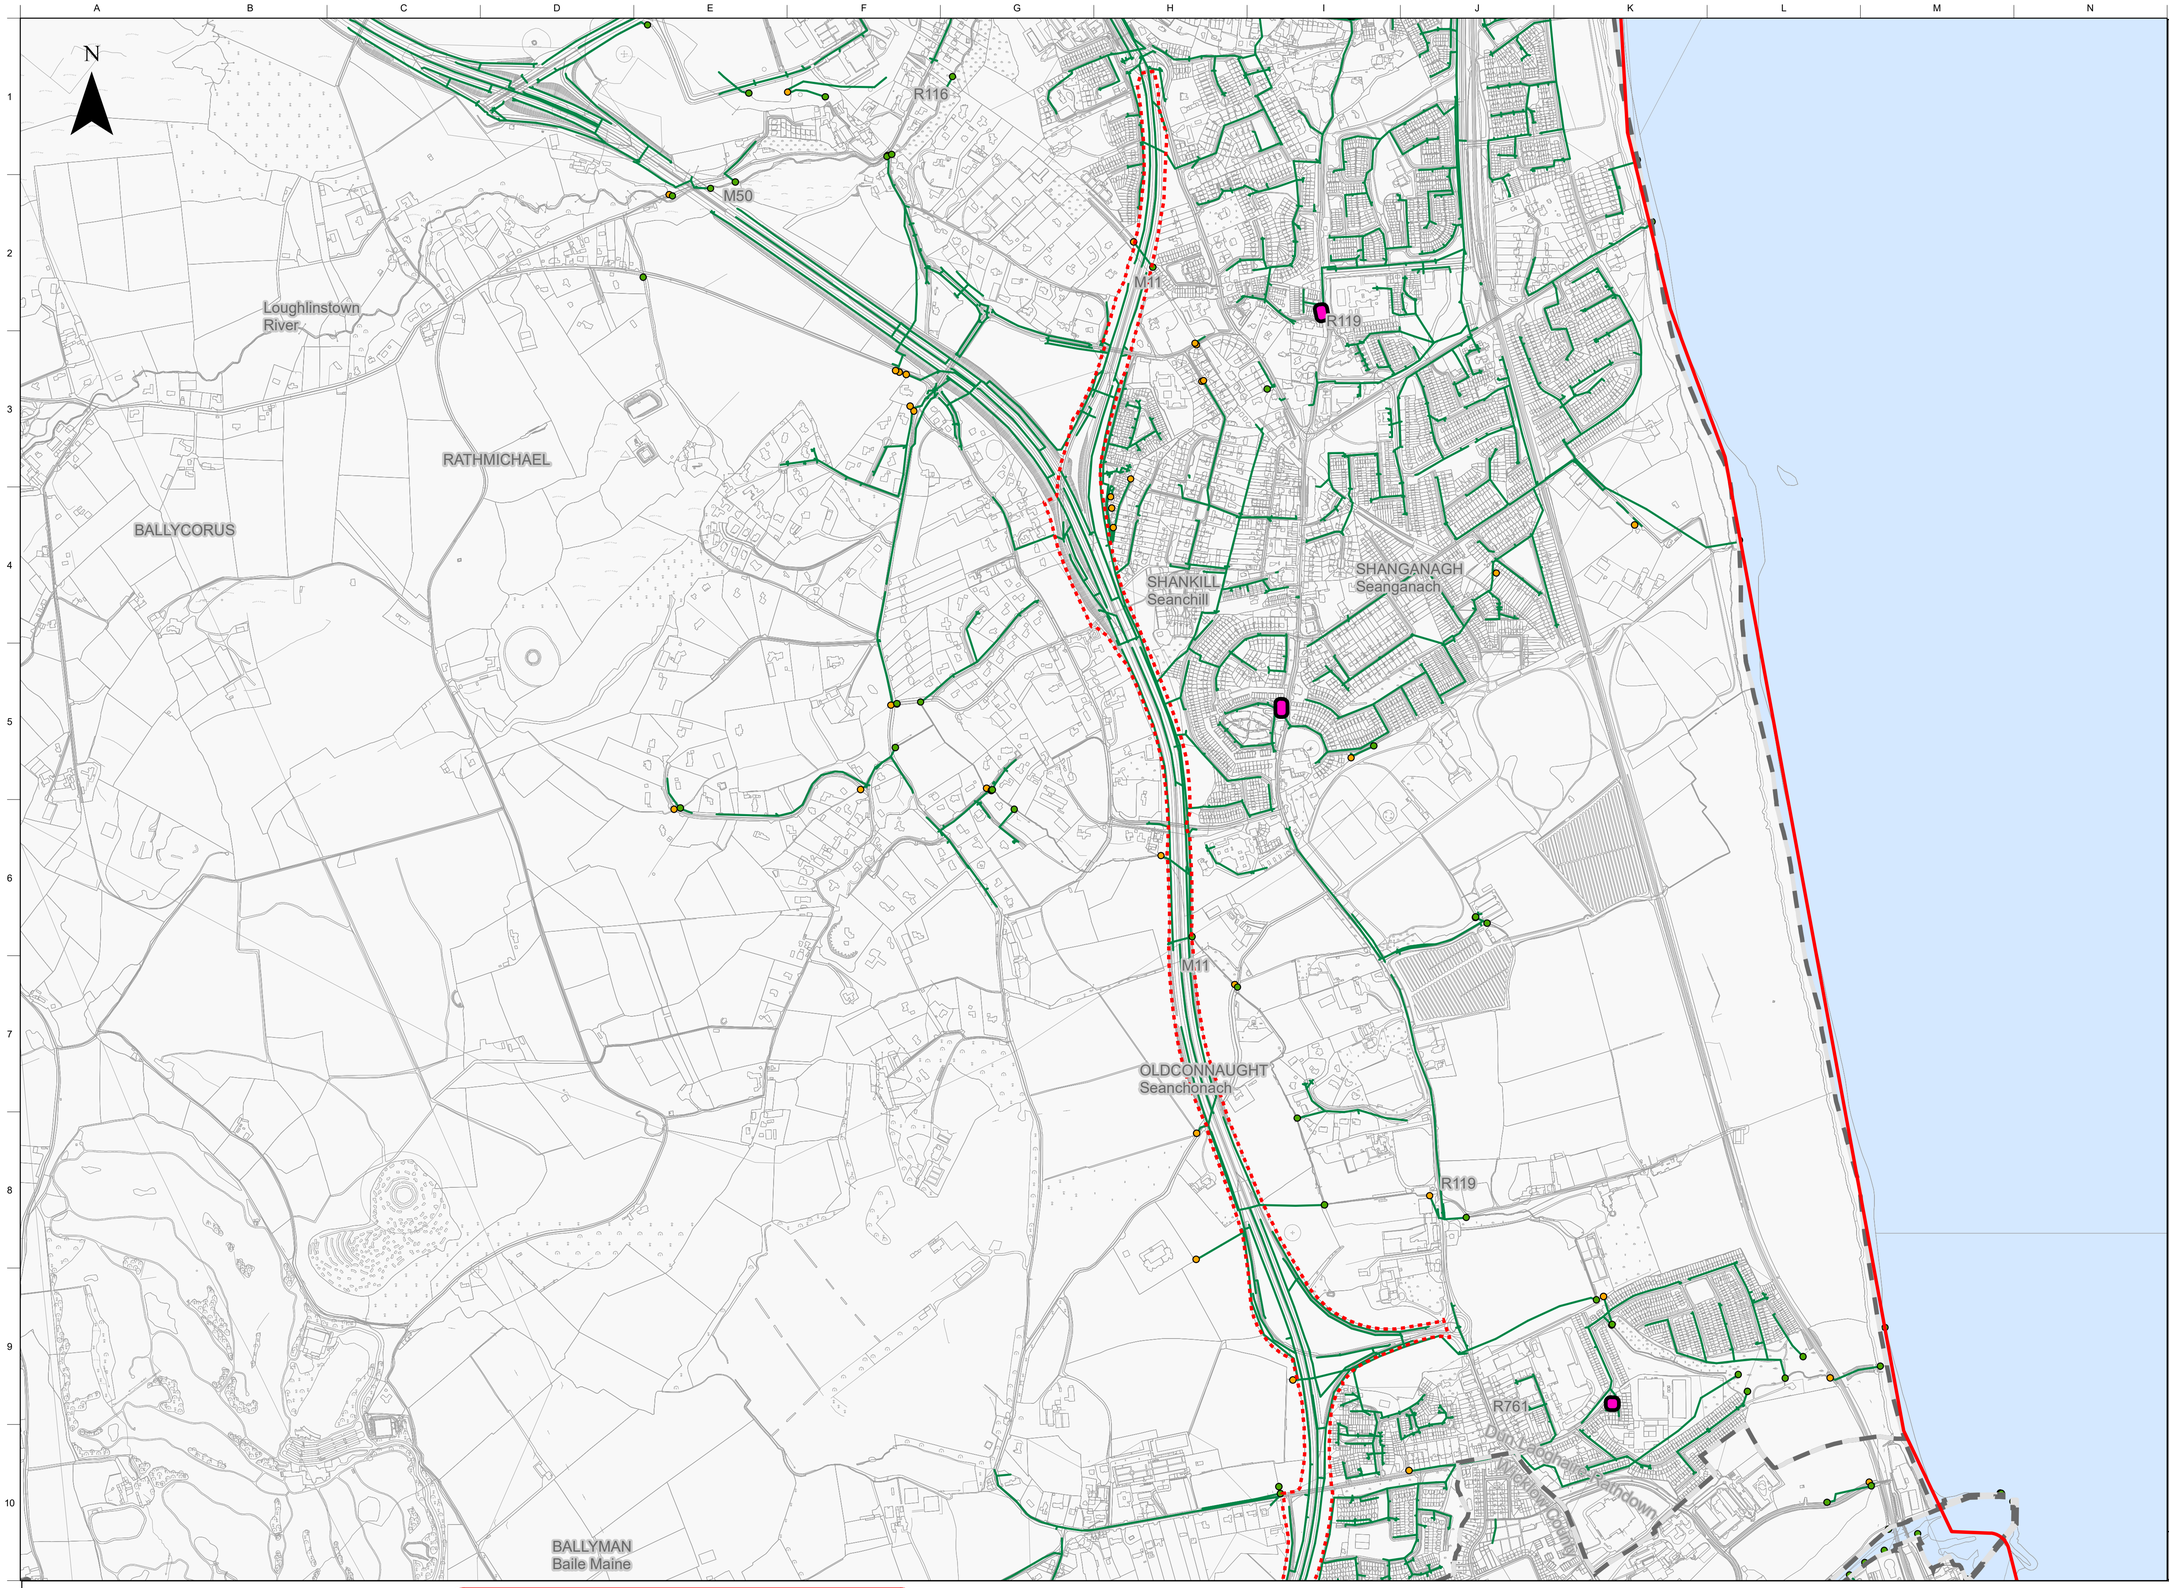


OPTION SELECTION

Legend:

- Study Area for N11/M11 Junction 4 to Junction 14 Improvement Scheme
- Proposed N11/M11 BPIS Development Boundary
- Local Authority Boundary
- Stormwater Detention Areas
- Stormwater Discharge Points
- Stormwater Inlets
- Stormwater Pipes

Key Plan

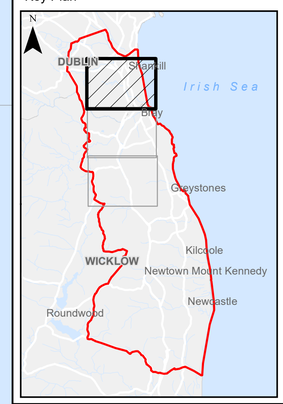

© Ordnance Survey Ireland.All rights reserved. Licence Number 2015-35CCMA/Dun Laoghaire-Rathdown County Council
© Ordnance Survey Ireland.All rights reserved. Licence Number 2021/35/CCMA/Wicklow County Council

N11/ M11

Tionscadal Éireann Project Ireland 2040

Clients

Bonneagar Iompair Eireann Transport Infrastructure Ireland

An Roinn Iompair Department of Transport

Comhairle Contae County Council

WICKLOW CILL MHANTÁIN

KILDARE NRO NATIONAL ROADS OFFICE

NTA Údarás Náisiúnta Iompair National Transport Authority

Disclaimer Note:
The constraints and options shown are draft only and subject to change. More detailed assessments, on-going studies and the information received from the public may result in changes to these constraints and options.

Nóta Séanta:
Tá na srianta agus na roghanna atá léirithe ina bhfoirm dréacht, d'fhéadfaí athraithe teacht orthu. Is mar thoradh ar mheasúnaithe níos mionchruinne, ar staidéar leanúnach agus ar eolas ón bpobal go ndéanfar athruithe ar na srianta agus na roghanna seo.

Consultant

ARUP

50 Ringsend Road
Dublin 4
D04 T6X0
Ireland

T +353 1 233 4455
F +353 1 668 3169
W www.arup.com
E dublin@arup.com

Job Title
N11/M11 Bus Priority Interim Scheme (N11/M11 BPIS)

Scale 1:15000@A3

Date December 2021

P01	14/01/2022	VB	DW/MA	AC
Issue	Date	By	Chkd	Appd

Drawing Title
N11M11 BPIS - Stormwater Drainage Infrastructure
Sheet 1 of 3


Drawing Status
Option Selection

Drawing No Figure B8.12

Issue P01

Do not scale

© Arup

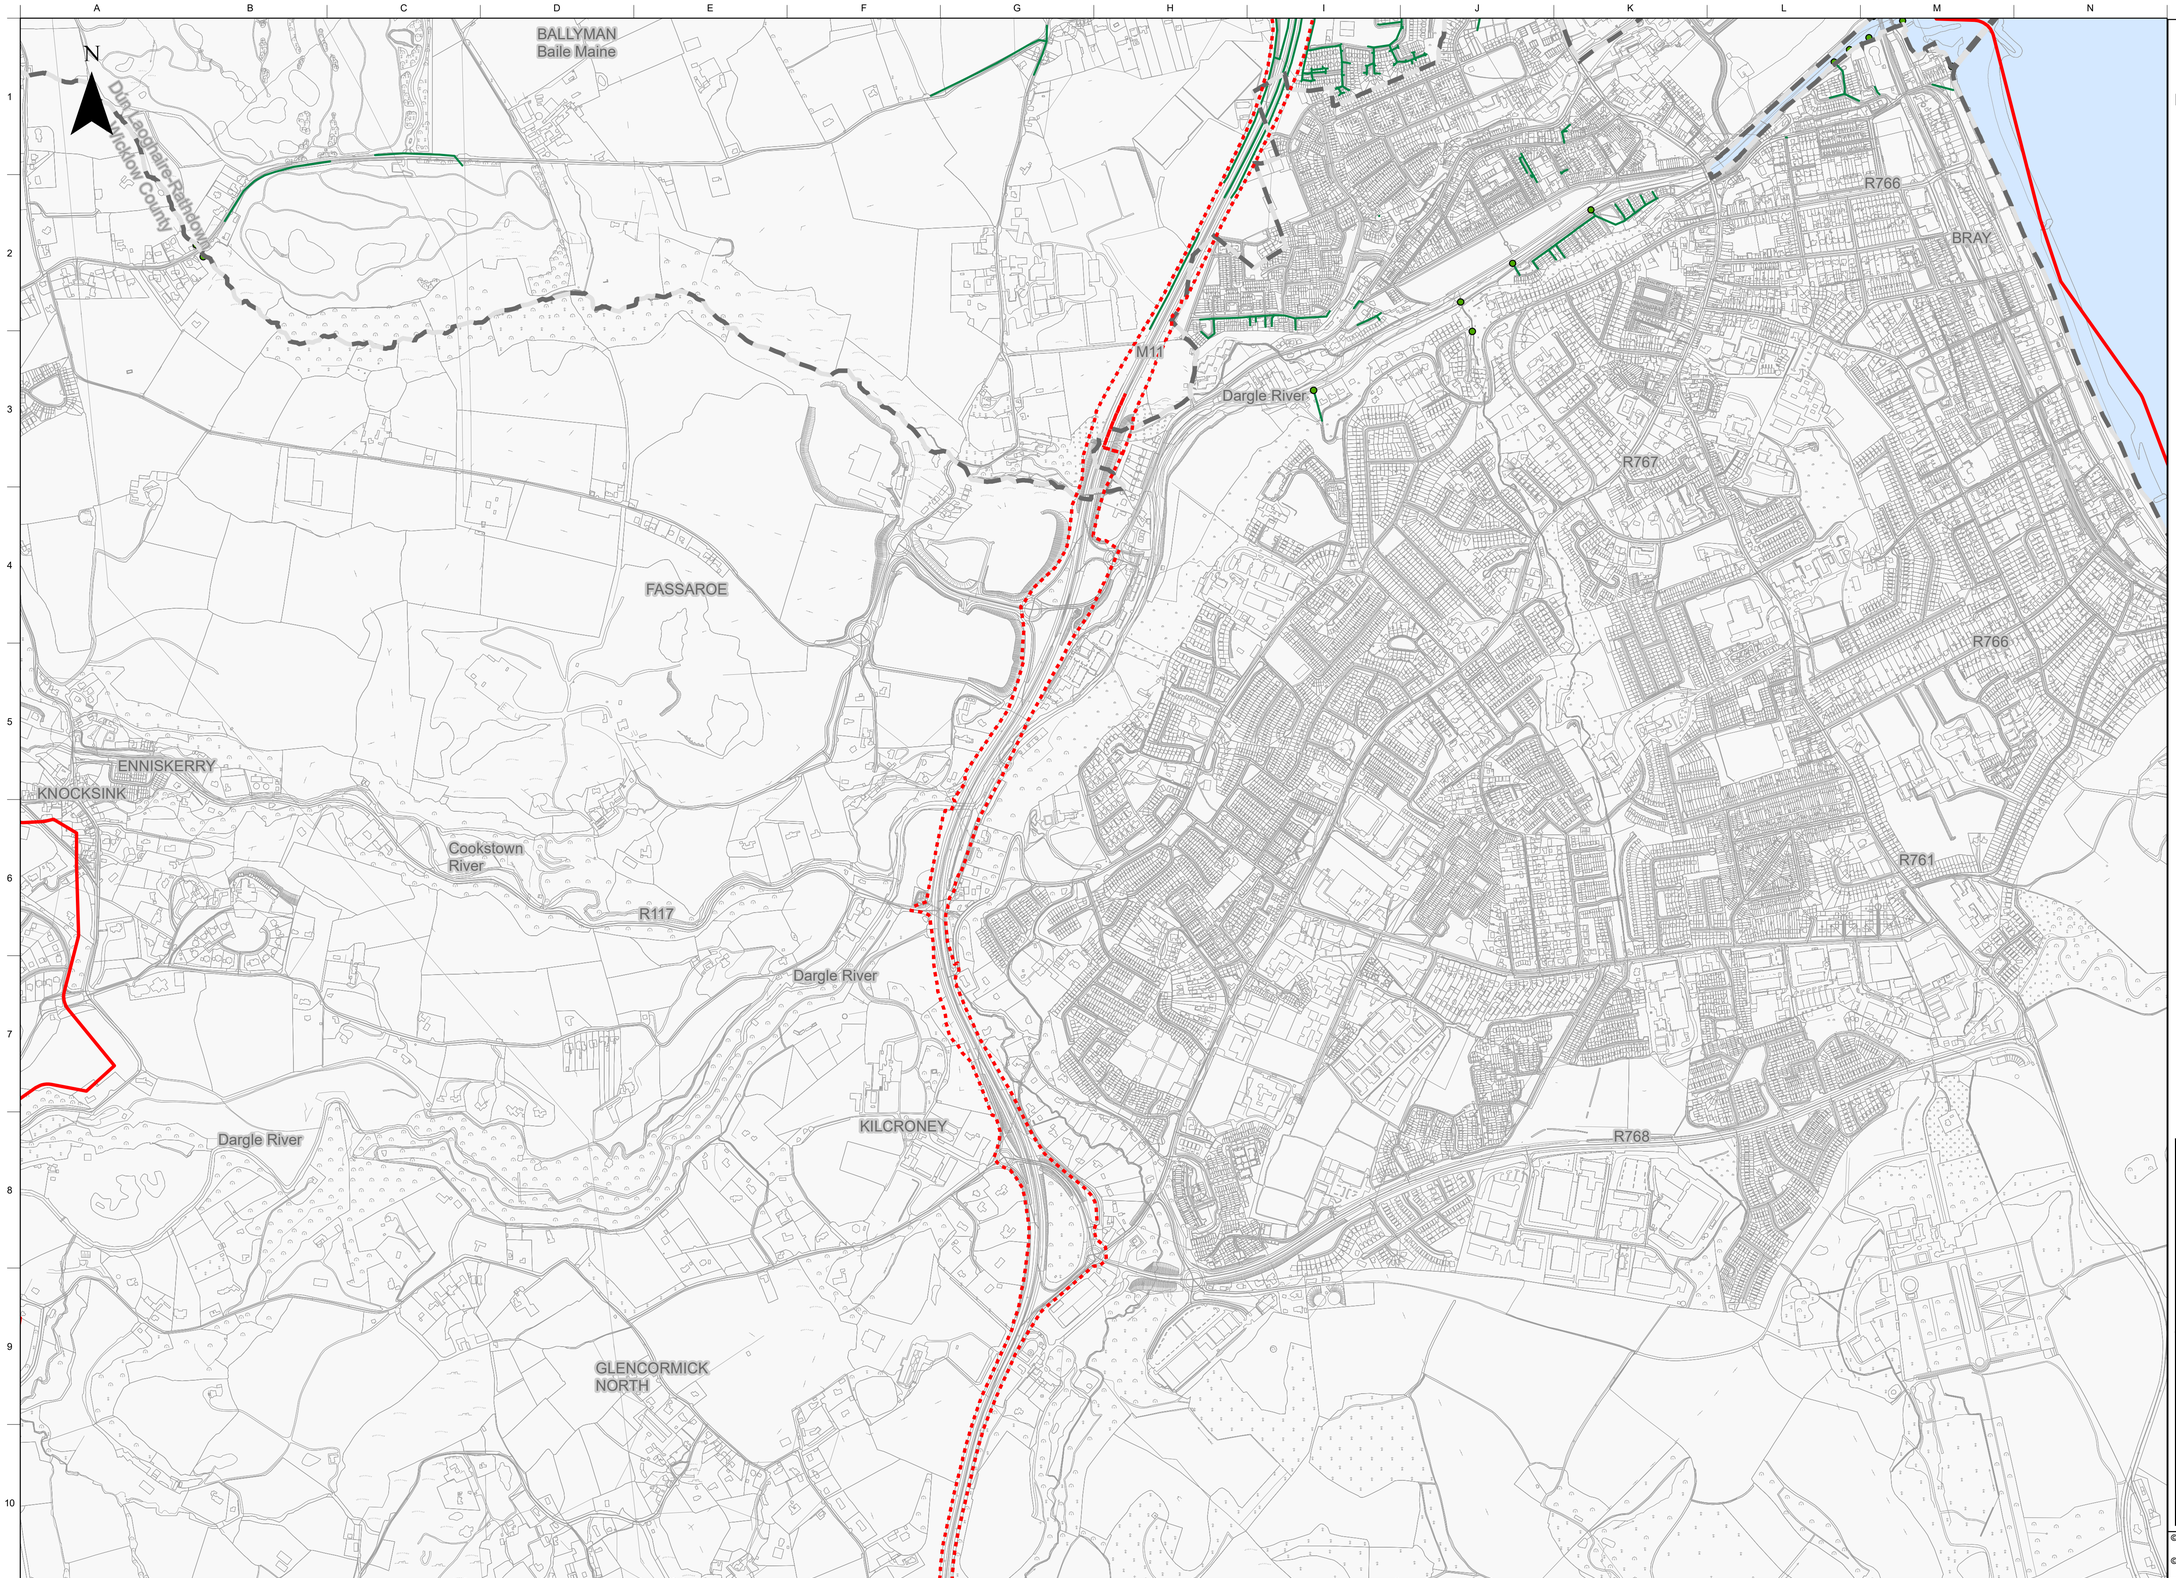


OPTION SELECTION

Legend:

- Study Area for N11/M11 Junction 4 to Junction 14 Improvement Scheme
- Proposed N11/M11 BPIS Development Boundary
- Local Authority Boundary
- Stormwater Discharge Points
- Stormwater Pipes

Key Plan

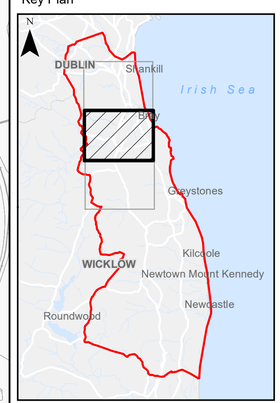

© Ordnance Survey Ireland.All rights reserved. Licence Number 2015-35CCMA/Dun Laoghaire-Rathdown County Council
© Ordnance Survey Ireland.All rights reserved. Licence Number 2021/35/CCMA/Wicklow County Council

N11/ M11

Tionscadal Éireann Project Ireland 2040

Clients: TII Bonneagar Iompair Éireann Transport Infrastructure Ireland; An Roinn Iompair Department of Transport; dlr Comhairle Contae County Council; Wicklow Gill Mhantáin; Kildare nra National Roads Office; NTA Údarás Náisiúnta Iompair National Transport Authority

Disclaimer Note:
The constraints and options shown are draft only and subject to change. More detailed assessments, on-going studies and the information received from the public may result in changes to these constraints and options.

Nóta Séanta:
Tá na srianta agus na roghanna atá léirithe ina bhfoirm dréacht, d'fhéadfaí athraithe teacht orthu. Is mar thoradh ar mheasúnaithe níos mionchruinne, ar staidéar leanúnach agus ar eolas ón bpobal go ndéanfar athruithe ar na srianta agus na roghanna seo.

Consultant
ARUP
50 Ringsend Road
Dublin 4
D04 T6X0
Ireland
T +353 1 233 4455
F +353 1 668 3169
W www.arup.com
E dublin@arup.com

Job Title
N11/M11 Bus Priority Interim Scheme (N11/M11 BPIS)

Scale 1:15000@A3
Date December 2021

Issue	Date	By	Chkd	Appd
P01	14/01/2022	VB	DW/MA	AC


Drawing Title
N11M11 BPIS - Stormwater Drainage Infrastructure Sheet 2 of 3

Drawing Status
Option Selection

Drawing No Figure B8.13
Issue P01

Do not scale

© Arup

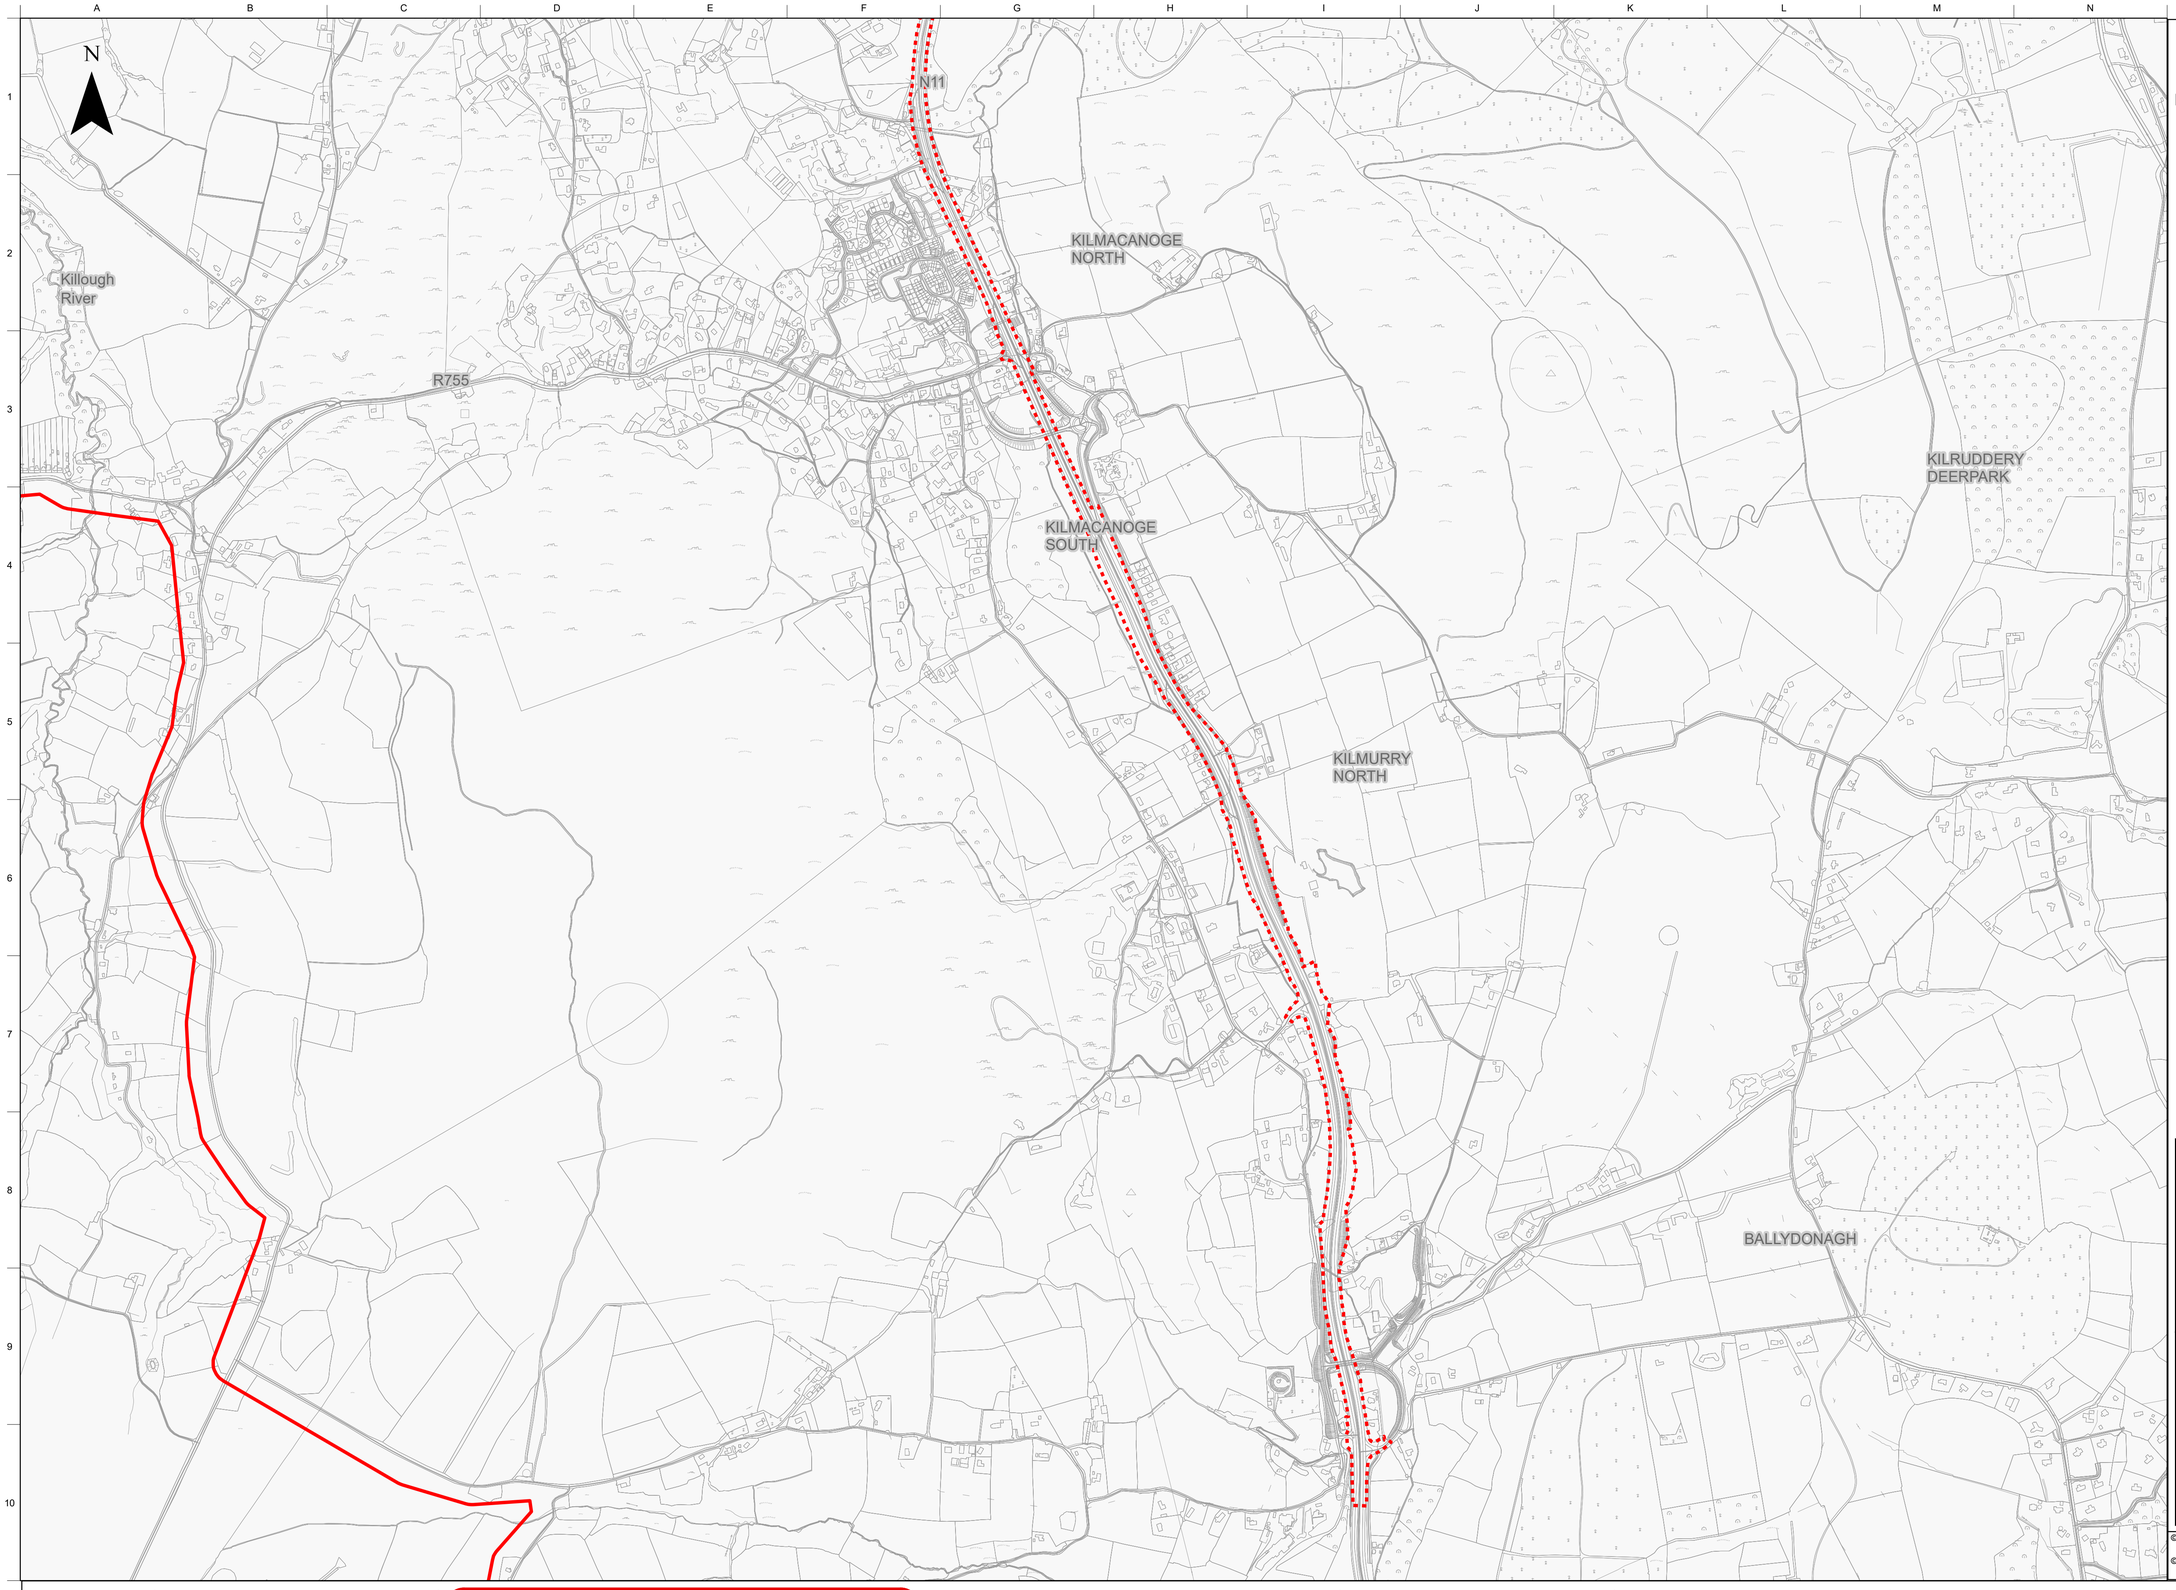


OPTION SELECTION

Legend:

- Study Area for N11/M11 Junction 4 to Junction 14 Improvement Scheme
- Proposed N11/M11 BPIS Development Boundary
- Local Authority Boundary

Key Plan

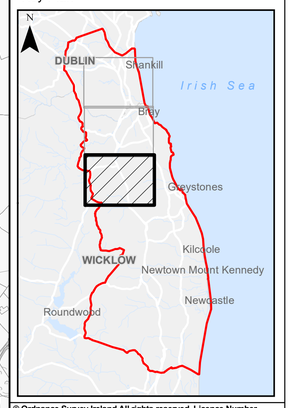

© Ordnance Survey Ireland.All rights reserved. Licence Number 2015-35CCMA/Dun Laoghaire-Rathdown County Council
© Ordnance Survey Ireland.All rights reserved. Licence Number 2021/35/CCMA/Wicklow County Council

N11/ M11

Clients: TII Bonneagar Iompair Eireann Transport Infrastructure Ireland; An Roinn Iompair Department of Transport; dlr Comhairle Contae County Council; Wicklow County Council; Kildare nra National Roads Office; NTA Údarás Náisiúnta Iompair National Transport Authority

Tionscadal Eireann Project Ireland 2040

Disclaimer Note:
The constraints and options shown are draft only and subject to change. More detailed assessments, on-going studies and the information received from the public may result in changes to these constraints and options.

Nóta Séanta:
Tá na srianta agus na roghanna atá léirithe ina bhfoirm dréacht, d'fhéadfaí athraithe teacht orthu. Is mar thoradh ar mheasúnaithe níos mionchruinne, ar staidéar leanúnach agus ar eolas ón bpobal go ndéanfar athruithe ar na srianta agus na roghanna seo.

Consultant
ARUP
50 Ringsend Road
Dublin 4
D04 T6X0
Ireland
T +353 1 233 4455
F +353 1 668 3169
W www.arup.com
E dublin@arup.com

Job Title
N11/M11 Bus Priority Interim Scheme (N11/M11 BPIS)

Scale 1:15000@A3
Date December 2021

Issue	Date	By	Chkd	Appd
P01	14/01/2022	VB	DW/MA	AC

Drawing Title
N11M11 BPIS - Stormwater Drainage Infrastructure
Sheet 3 of 3

Drawing Status
Option Selection

Drawing No Figure B8.14
Issue P01

Do not scale

©Arup