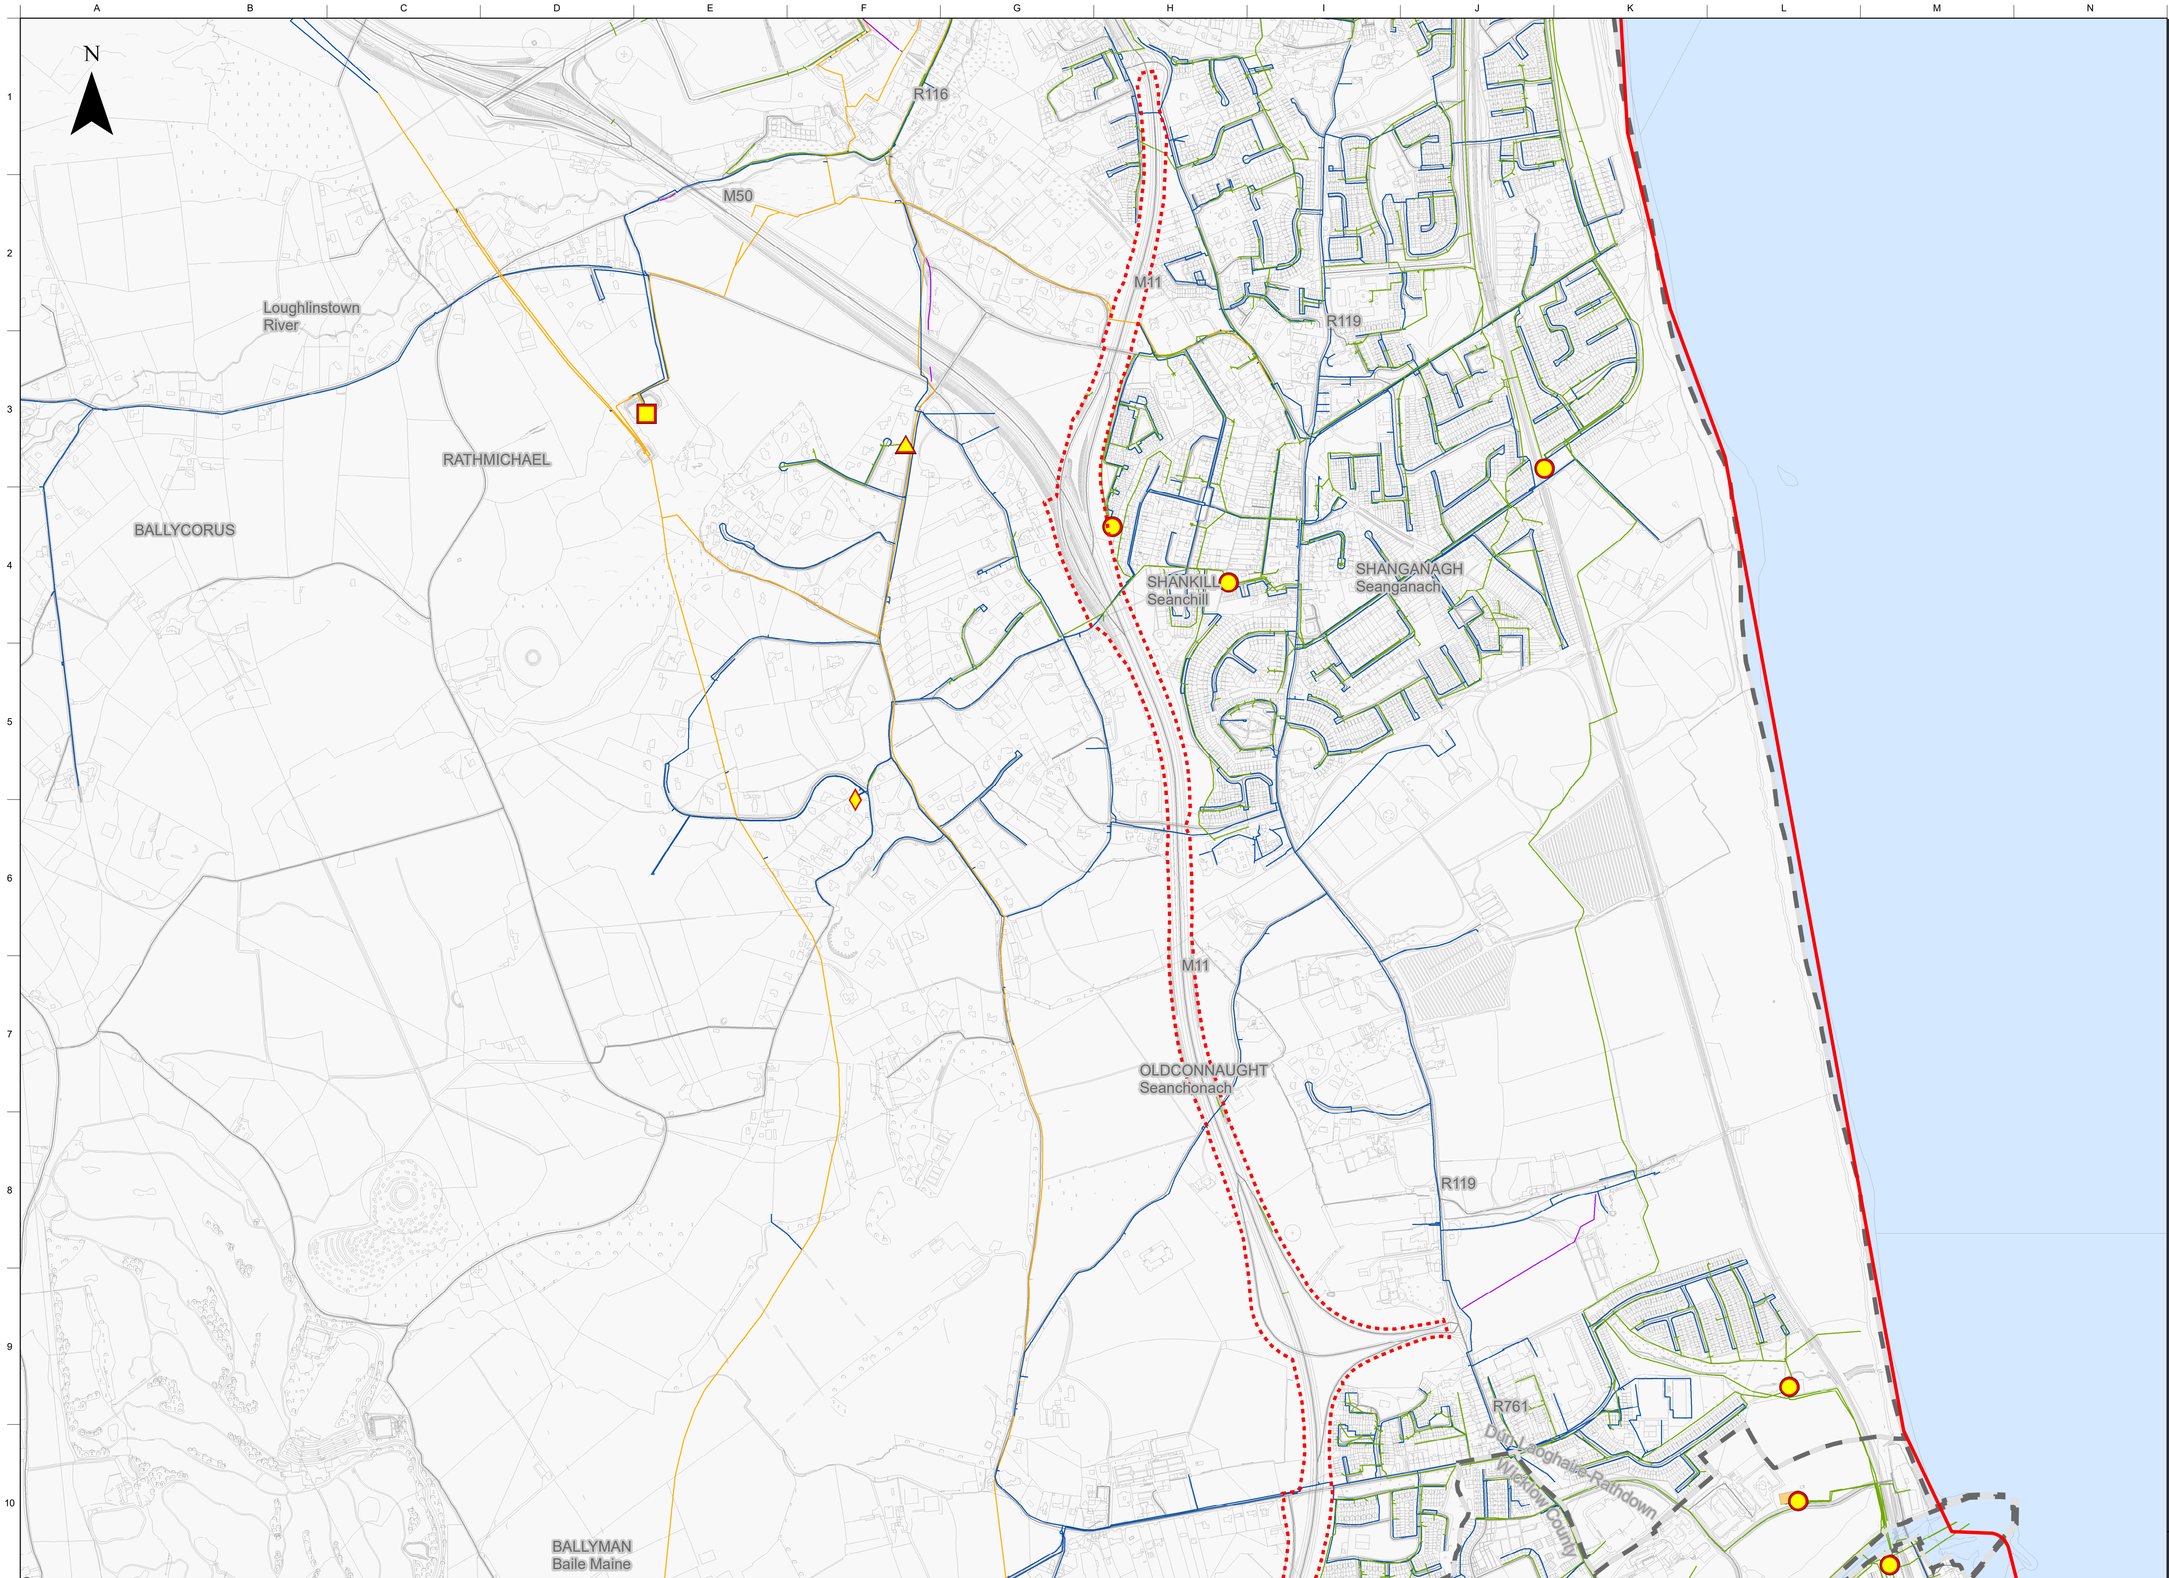



**OPTION SELECTION**


**Legend:**

- Study Area for N11/M11 Junction 4 to Junction 14 Improvement Scheme
- Proposed N11/M11 BPIS Development Boundary
- Local Authority Boundary
- Water Pump Station
- Treatment Plant
- Sewer Pump Station
- Reservoirs

**Water Mains**

- Trunk Main
- Distribution Main
- Water Network Abandoned Line
- Foul Sewer

Key Plan

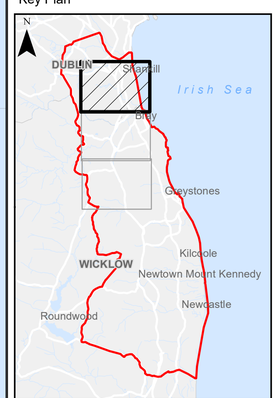


© Ordnance Survey Ireland.All rights reserved. Licence Number 2015-35CCMA/Dun Laoghaire-Rathdown County Council
© Ordnance Survey Ireland.All rights reserved. Licence Number 2021/35/CCMA/Wicklow County Council

N11/ M11

Tionscadal Éireann Project Ireland 2040

Clients

TII Bonneagar Iompair Éireann Transport Infrastructure Ireland

An Roinn Iompair, Turasóireachta agus Spóirt Department of Transport, Tourism and Sport

dlr Comhairle Contae County Council

Wicklow County Council

Kildare County Council

NRO National Roads Office

NTA Údarás Náisiúnta Iompair National Transport Authority

Disclaimer Note:
The constraints and options shown are draft only and subject to change. More detailed assessments, on-going studies and the information received from the public may result in changes to these constraints and options.

*Nóta Séanta:*
*Tá na srianta agus na roghanna atá léirithe ina bhfoirm dréacht, d'fhéadfaí athraithe teacht orthu. Is mar thoradh ar mheasúnaithe níos mionchruinne, ar staidéar leanúnach agus ar eolas ón bpobal go ndéanfar athruithe ar na srianta agus na roghanna seo.*

Consultant
ARUP
50 Ringsend Road
Dublin 4
D04 T6X0
Ireland
T +353 1 233 4455
F +353 1 668 3169
W www.arup.com
E dublin@arup.com

Job Title
**N11/M11 Bus Priority Interim Scheme (N11/M11 BPIS)**

Scale 1:15000@A3

Date December 2021

| Issue | Date | By | Chkd | Appd |
|---|---|---|---|---|
| P01 | 14/01/2022 | VB | DW/MA | AC |

Drawing Title
N11M11 BPIS - Irish Water Foul Sewer Infrastructure

Sheet 1 of 3


Drawing Status
Option Selection

Drawing No Figure B8.9

Issue P01

Do not scale

© Arup

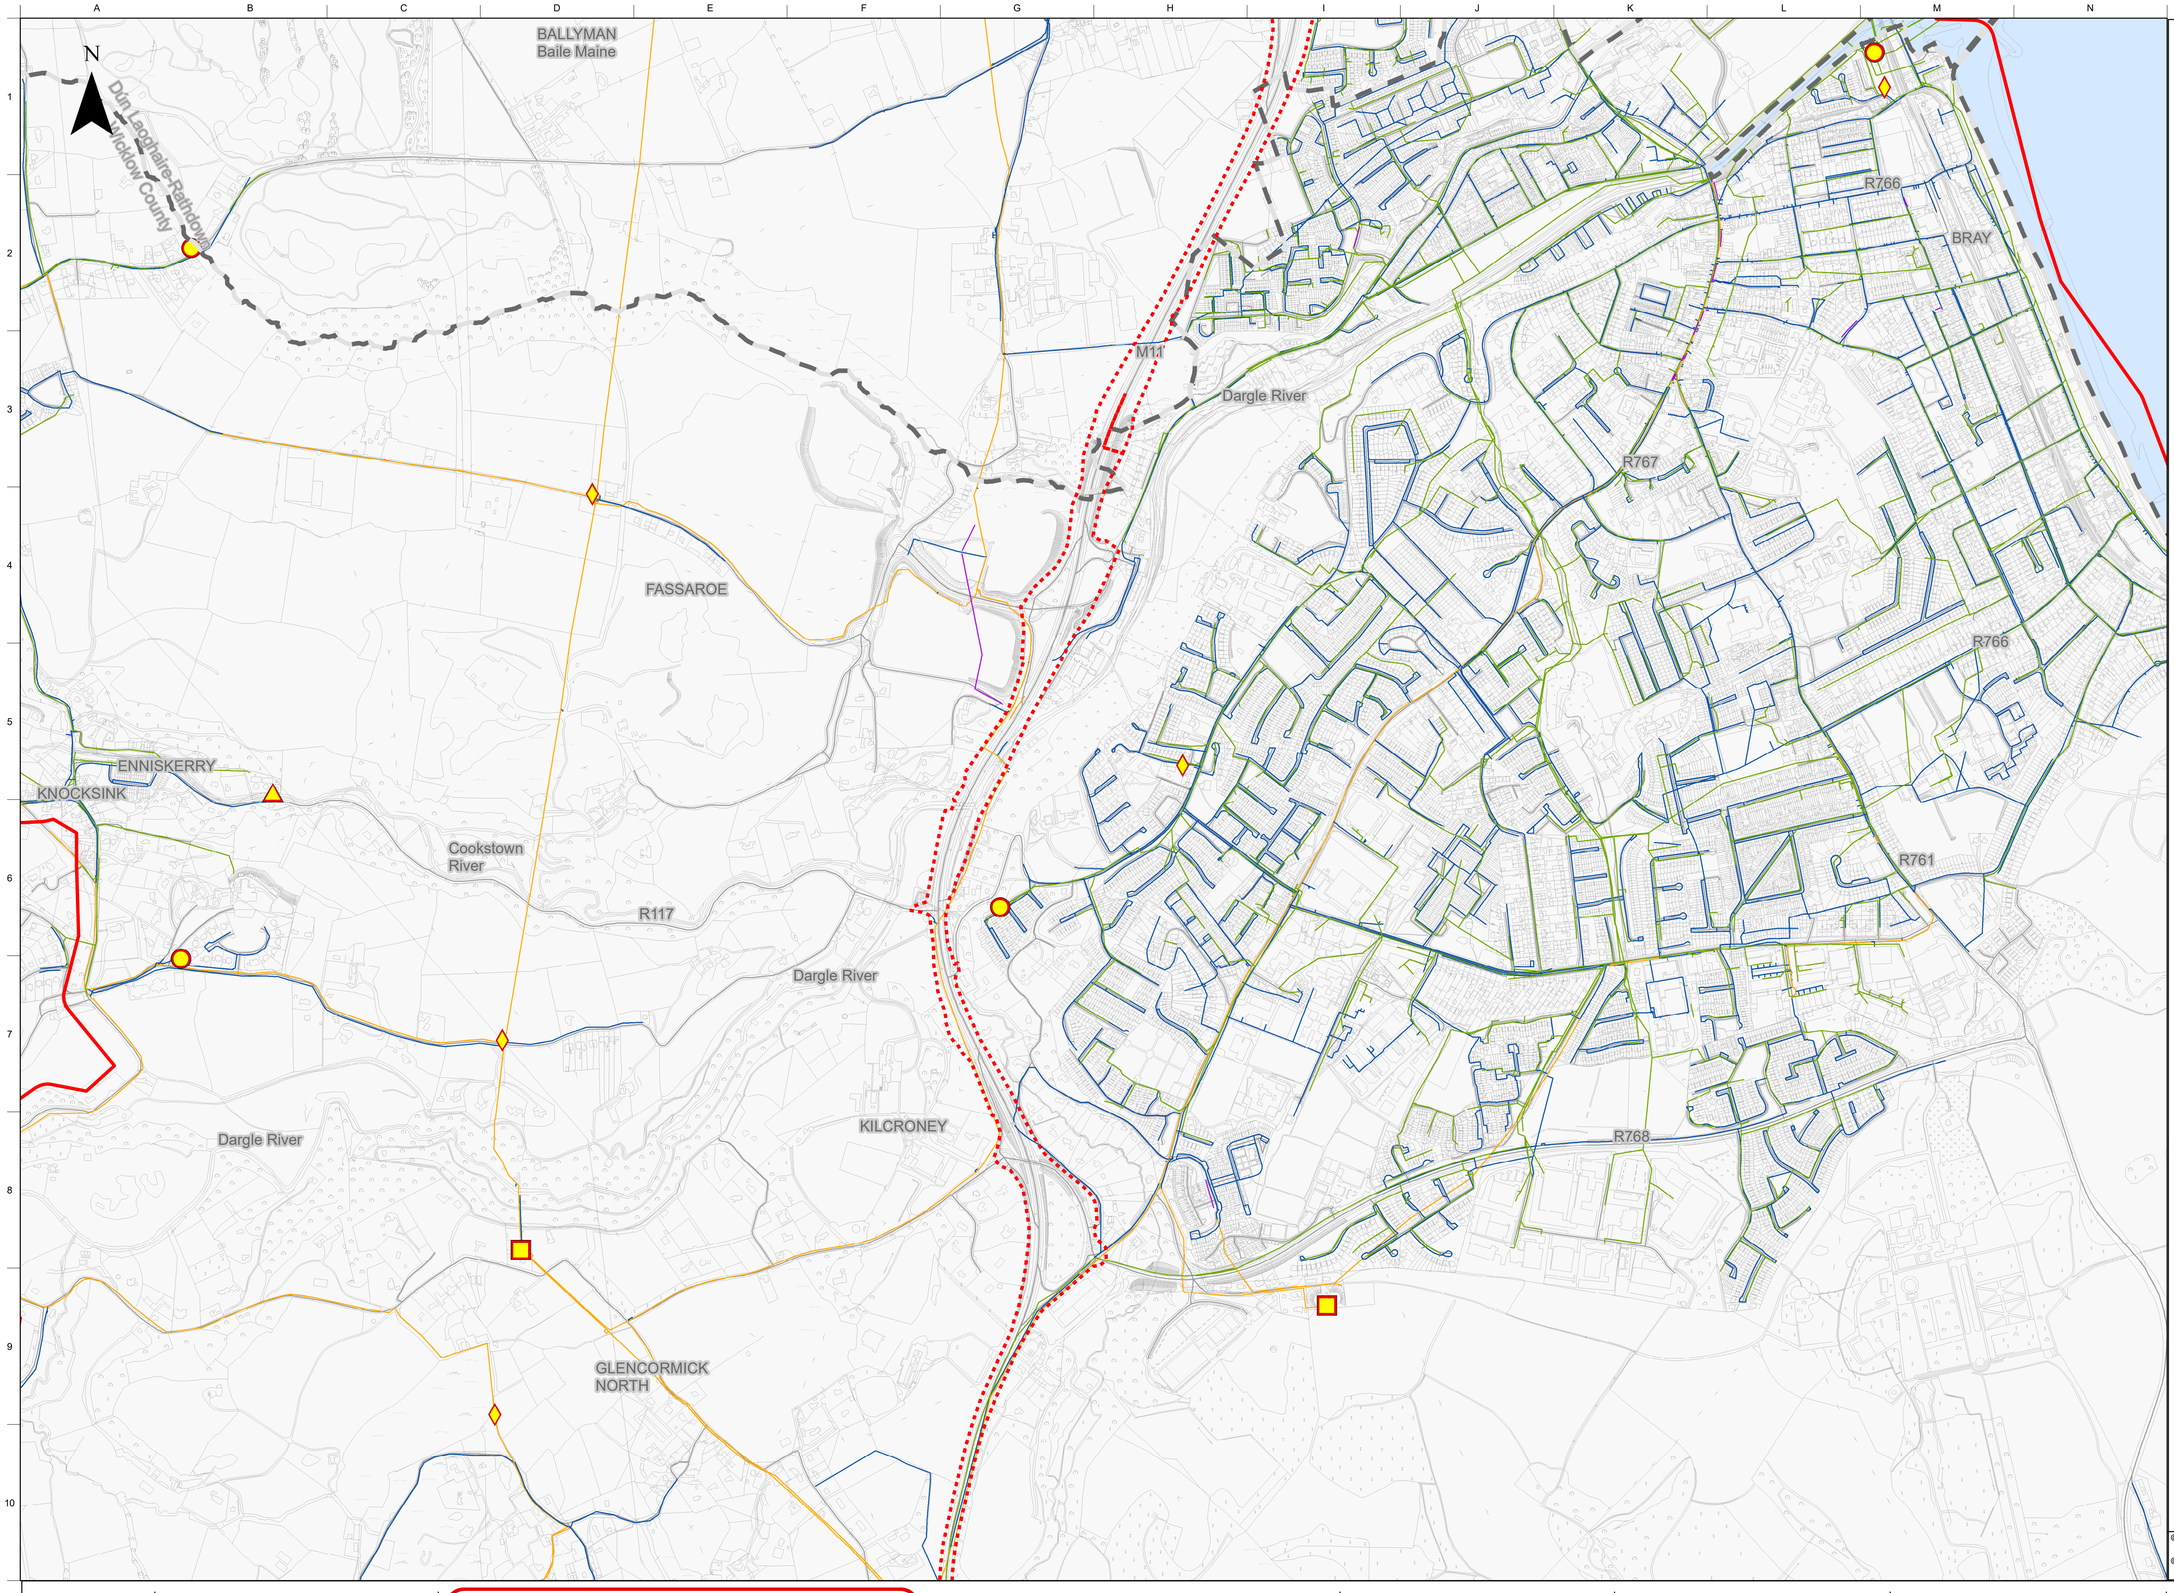


## OPTION SELECTION


**Legend:**

- Study Area for N11/M11 Junction 4 to Junction 14 Improvement Scheme
- Proposed N11/M11 BPIS Development Boundary
- Local Authority Boundary
- Water Pump Station
- Treatment Plant
- Sewer Pump Station
- Reservoirs

**Water Mains**

- Trunk Main
- Distribution Main
- Water Network Abandoned Line
- Foul Sewer

Key Plan

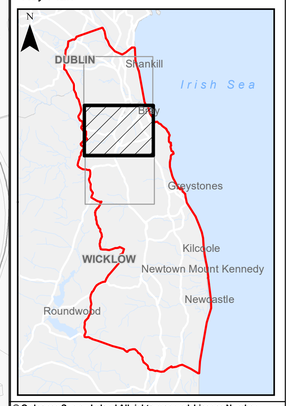


© Ordnance Survey Ireland,All rights reserved. Licence Number 2015-35CCMA/Dun Laoghaire-Rathdown County Council
© Ordnance Survey Ireland,All rights reserved. Licence Number 2021/35/CCMA/Wicklow County Council

N11/ M11

Tionscadal Éireann Project Ireland 2040

Clients

Disclaimer Note:
The constraints and options shown are draft only and subject to change. More detailed assessments, on-going studies and the information received from the public may result in changes to these constraints and options.

*Nóta Séanta:*
*Tá na srianta agus na roghanna atá léirithe ina bhfoirm dréacht, d'fhéadfaí athraithe teacht orthu. Is mar thoradh ar mheasúnaithe níos mionchruinne, ar staidéar leanúnach agus ar eolas ón bpobal go ndéanfar athruithe ar na srianta agus na roghanna seo.*

Consultant
ARUP
50 Ringsend Road
Dublin 4
D04 T6X0
Ireland
T +353 1 233 4455
F +353 1 668 3169
W www.arup.com
E dublin@arup.com

Job Title
**N11/M11 Bus Priority Interim Scheme (N11/M11 BPIS)**

Scale 1:15000@A3

Date December 2021

| Issue | Date | By | Chkd | Appd |
|---|---|---|---|---|
| P01 | 14/01/2022 | VB | DW/MA | AC |

Drawing Title
N11M11 BPIS - Irish Water Foul Sewer Infrastructure

Sheet 2 of 3


Drawing Status
Option Selection

Drawing No
Figure B8.10

Issue
P01

Do not scale

©Arup

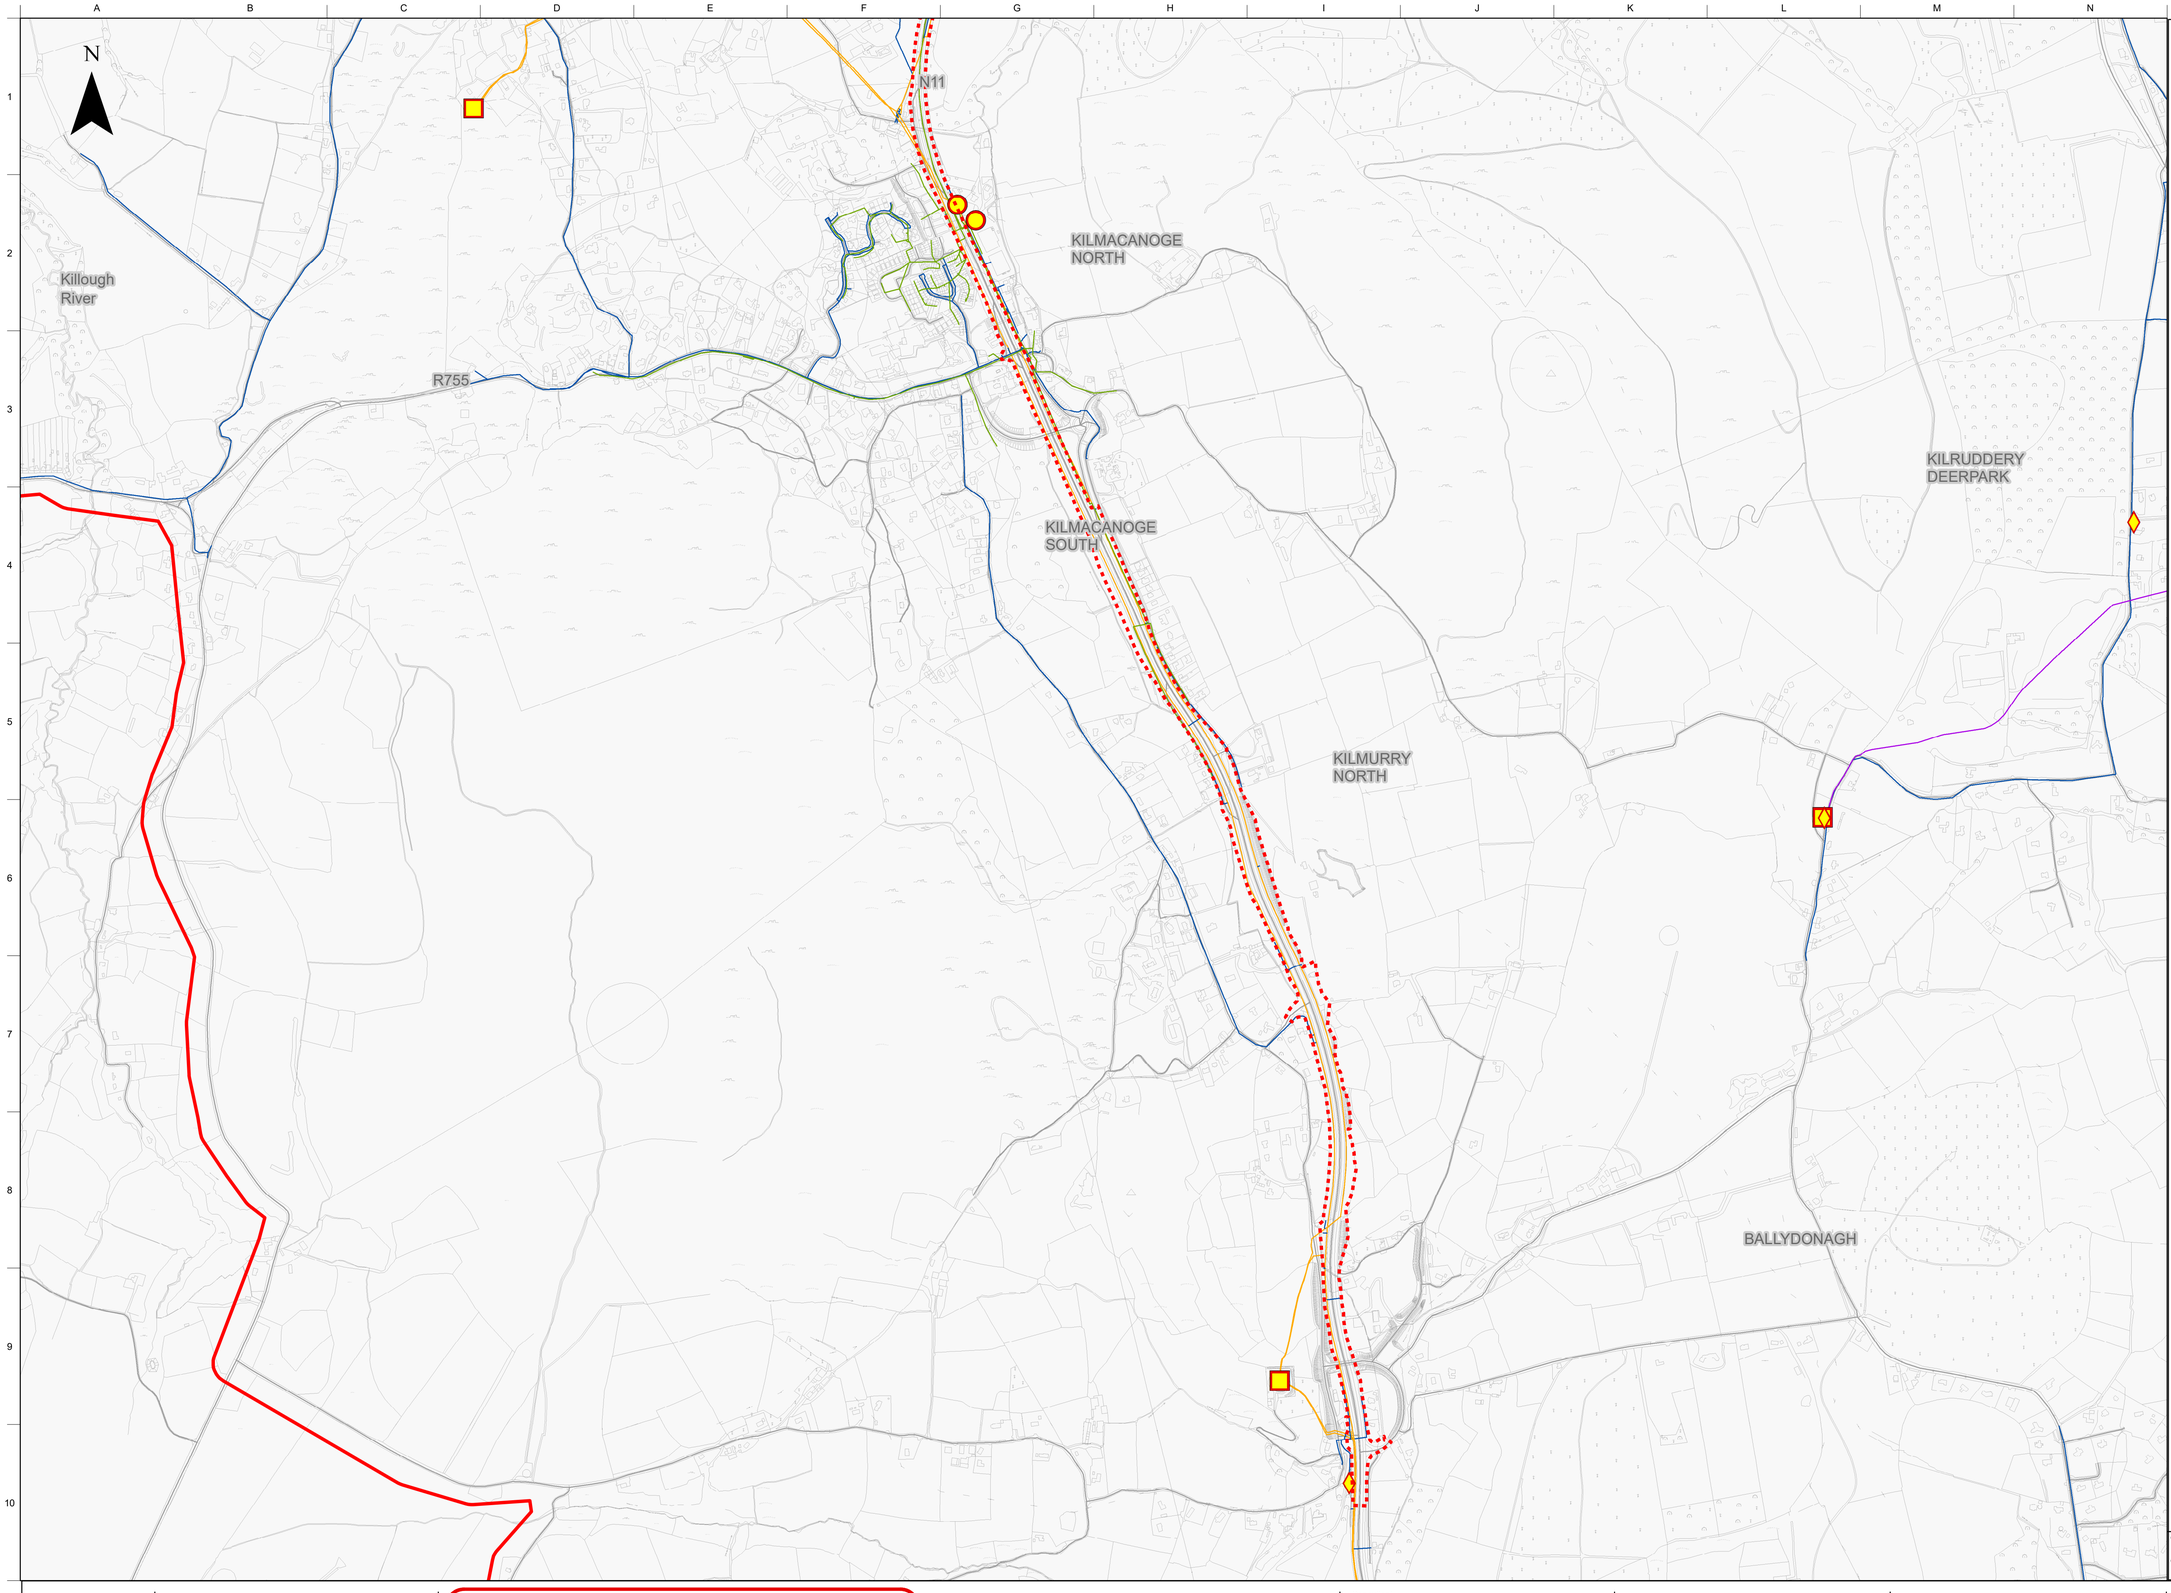


**OPTION SELECTION**


**Legend:**

- Study Area for N11/M11 Junction 4 to Junction 14 Improvement Scheme
- Proposed N11/M11 BPIS Development Boundary
- Local Authority Boundary
- Water Pump Station
- Sewer Pump Station
- Reservoirs

**Water Mains**

- Trunk Main
- Distribution Main
- Water Network Abandoned Line
- Foul Sewer

Key Plan

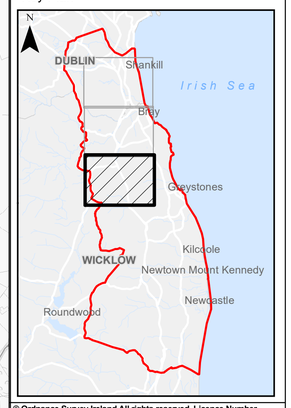


© Ordnance Survey Ireland.All rights reserved. Licence Number 2015-35CCMA/Dun Laoghaire-Rathdown County Council
© Ordnance Survey Ireland.All rights reserved. Licence Number 2021/35/CCMA/Wicklow County Council

N11/ M11

Clients: Transport Infrastructure Ireland; An Roinn Iompair, Turasóireachta agus Spóirt, Department of Transport, Tourism and Sport; dlr Comhairle Contae County Council; Wicklow County Council; Kildare County Council; NTA National Transport Authority

Disclaimer Note:
The constraints and options shown are draft only and subject to change. More detailed assessments, on-going studies and the information received from the public may result in changes to these constraints and options.

*Nóta Séanta:*
*Tá na srianta agus na roghanna atá léirithe ina bhfoirm dréacht, d'fhéadfaí athraithe teacht orthu. Is mar thoradh ar mheasúnaithe níos mionchruinne, ar staidéar leanúnach agus ar eolas ón bpobal go ndéanfar athruithe ar na srianta agus na roghanna seo.*

Consultant
ARUP
50 Ringsend Road
Dublin 4
D04 T6X0
Ireland
T +353 1 233 4455
F +353 1 668 3169
W www.arup.com
E dublin@arup.com

Job Title: **N11/M11 Bus Priority Interim Scheme (N11/M11 BPIS)**

Scale: 1:15000@A3
Date: December 2021

| Issue | Date | By | Chkd | Appd |
|---|---|---|---|---|
| P01 | 14/01/2022 | VB | DW/MA | AC |

Drawing Title: N11M11 BPIS - Irish Water Foul Sewer Infrastructure
Sheet 3 of 3
Drawing Status: Option Selection
Drawing No: Figure B8.11
Issue: P01

Do not scale

©Arup