OPTION SELECTION

Legend:

- Study Area for N11/M11 Junction 4 to Junction 14 Improvement Scheme
- Proposed N11/M11 BPIS Development Boundary
- Local Authority Boundary
- Demesne (DLxx)
- Conservation Area (ACAxx)

Monuments

- Delisted (AHxxx)
- Recorded Monument (AHxxx)
- Site and Monument Record (AHxxx)
- National Monuments (AHxx)
- Monument Preservation Order (AHxx)


Protected Structures

- BH 1 - Protected Structures in Greystones/Delgany
- BH 2 - Protected Structures in Bray
- BH 3 - Protected Structures in Enniskerry
- Other Protected Structures (BHxxx)

NIAH Structures

- BH 1 - NIAH Structures in Greystones/Delgany
- BH 2 - NIAH Structures in Bray
- BH 3 - NIAH Structures in Enniskerry
- Other NIAH Sturctures (BHxxx)

Key Plan

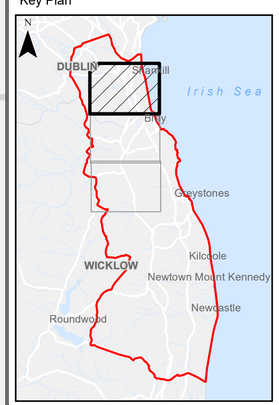

© Ordnance Survey Ireland.All rights reserved. Licence Number 2015-35CCMA/Dun Laoghaire-Rathdown County Council
© Ordnance Survey Ireland.All rights reserved. Licence Number 2021/35/CCMA/Wicklow County Council

Clients: N11/ M11; Tionscadal Éireann Project Ireland 2040; TII Bonneagar Iompair Éireann; An Roinn Iompair Department of Transport; dlr Comhairle Contae County Council; Wicklow Cill Mhantáin; Kildare nra National Roads Office; NTA Údarás Náisiúnta Iompair National Transport Authority

Disclaimer Note:
The constraints and options shown are draft only and subject to change. More detailed assessments, on-going studies and the information received from the public may result in changes to these constraints and options.

Nóta Séanta:
Tá na srianta agus na roghanna atá léirithe ina bhfoirm dréacht, d'fhéadfaí athraithe teacht orthu. Is mar thoradh ar mheasúnaithe níos mionchruinne, ar staidéar leanúnach agus ar eolas ón bpobal go ndéanfar athruithe ar na srianta agus na roghanna seo.

Consultant: ARUP
50 Ringsend Road, Dublin 4, D04 T6X0, Ireland
T +353 1 233 4455
F +353 1 668 3169
W www.arup.com
E dublin@arup.com

Job Title: **N11/M11 Bus Priority Interim Scheme (N11/M11 BPIS)**


Scale: 1:15000@A3
Date: December 2021

Issue	Date	By	Chkd	Appd
P01	14/01/2022	VB	DW/MA	AC

Drawing Title: N11M11 BPIS - Archaeological, Architectural and Cultural Heritage Constraints Sheet 1 of 3
Drawing Status: Option Selection
Drawing No: Figure B9.1
Issue: P01

Do not scale

© Arup

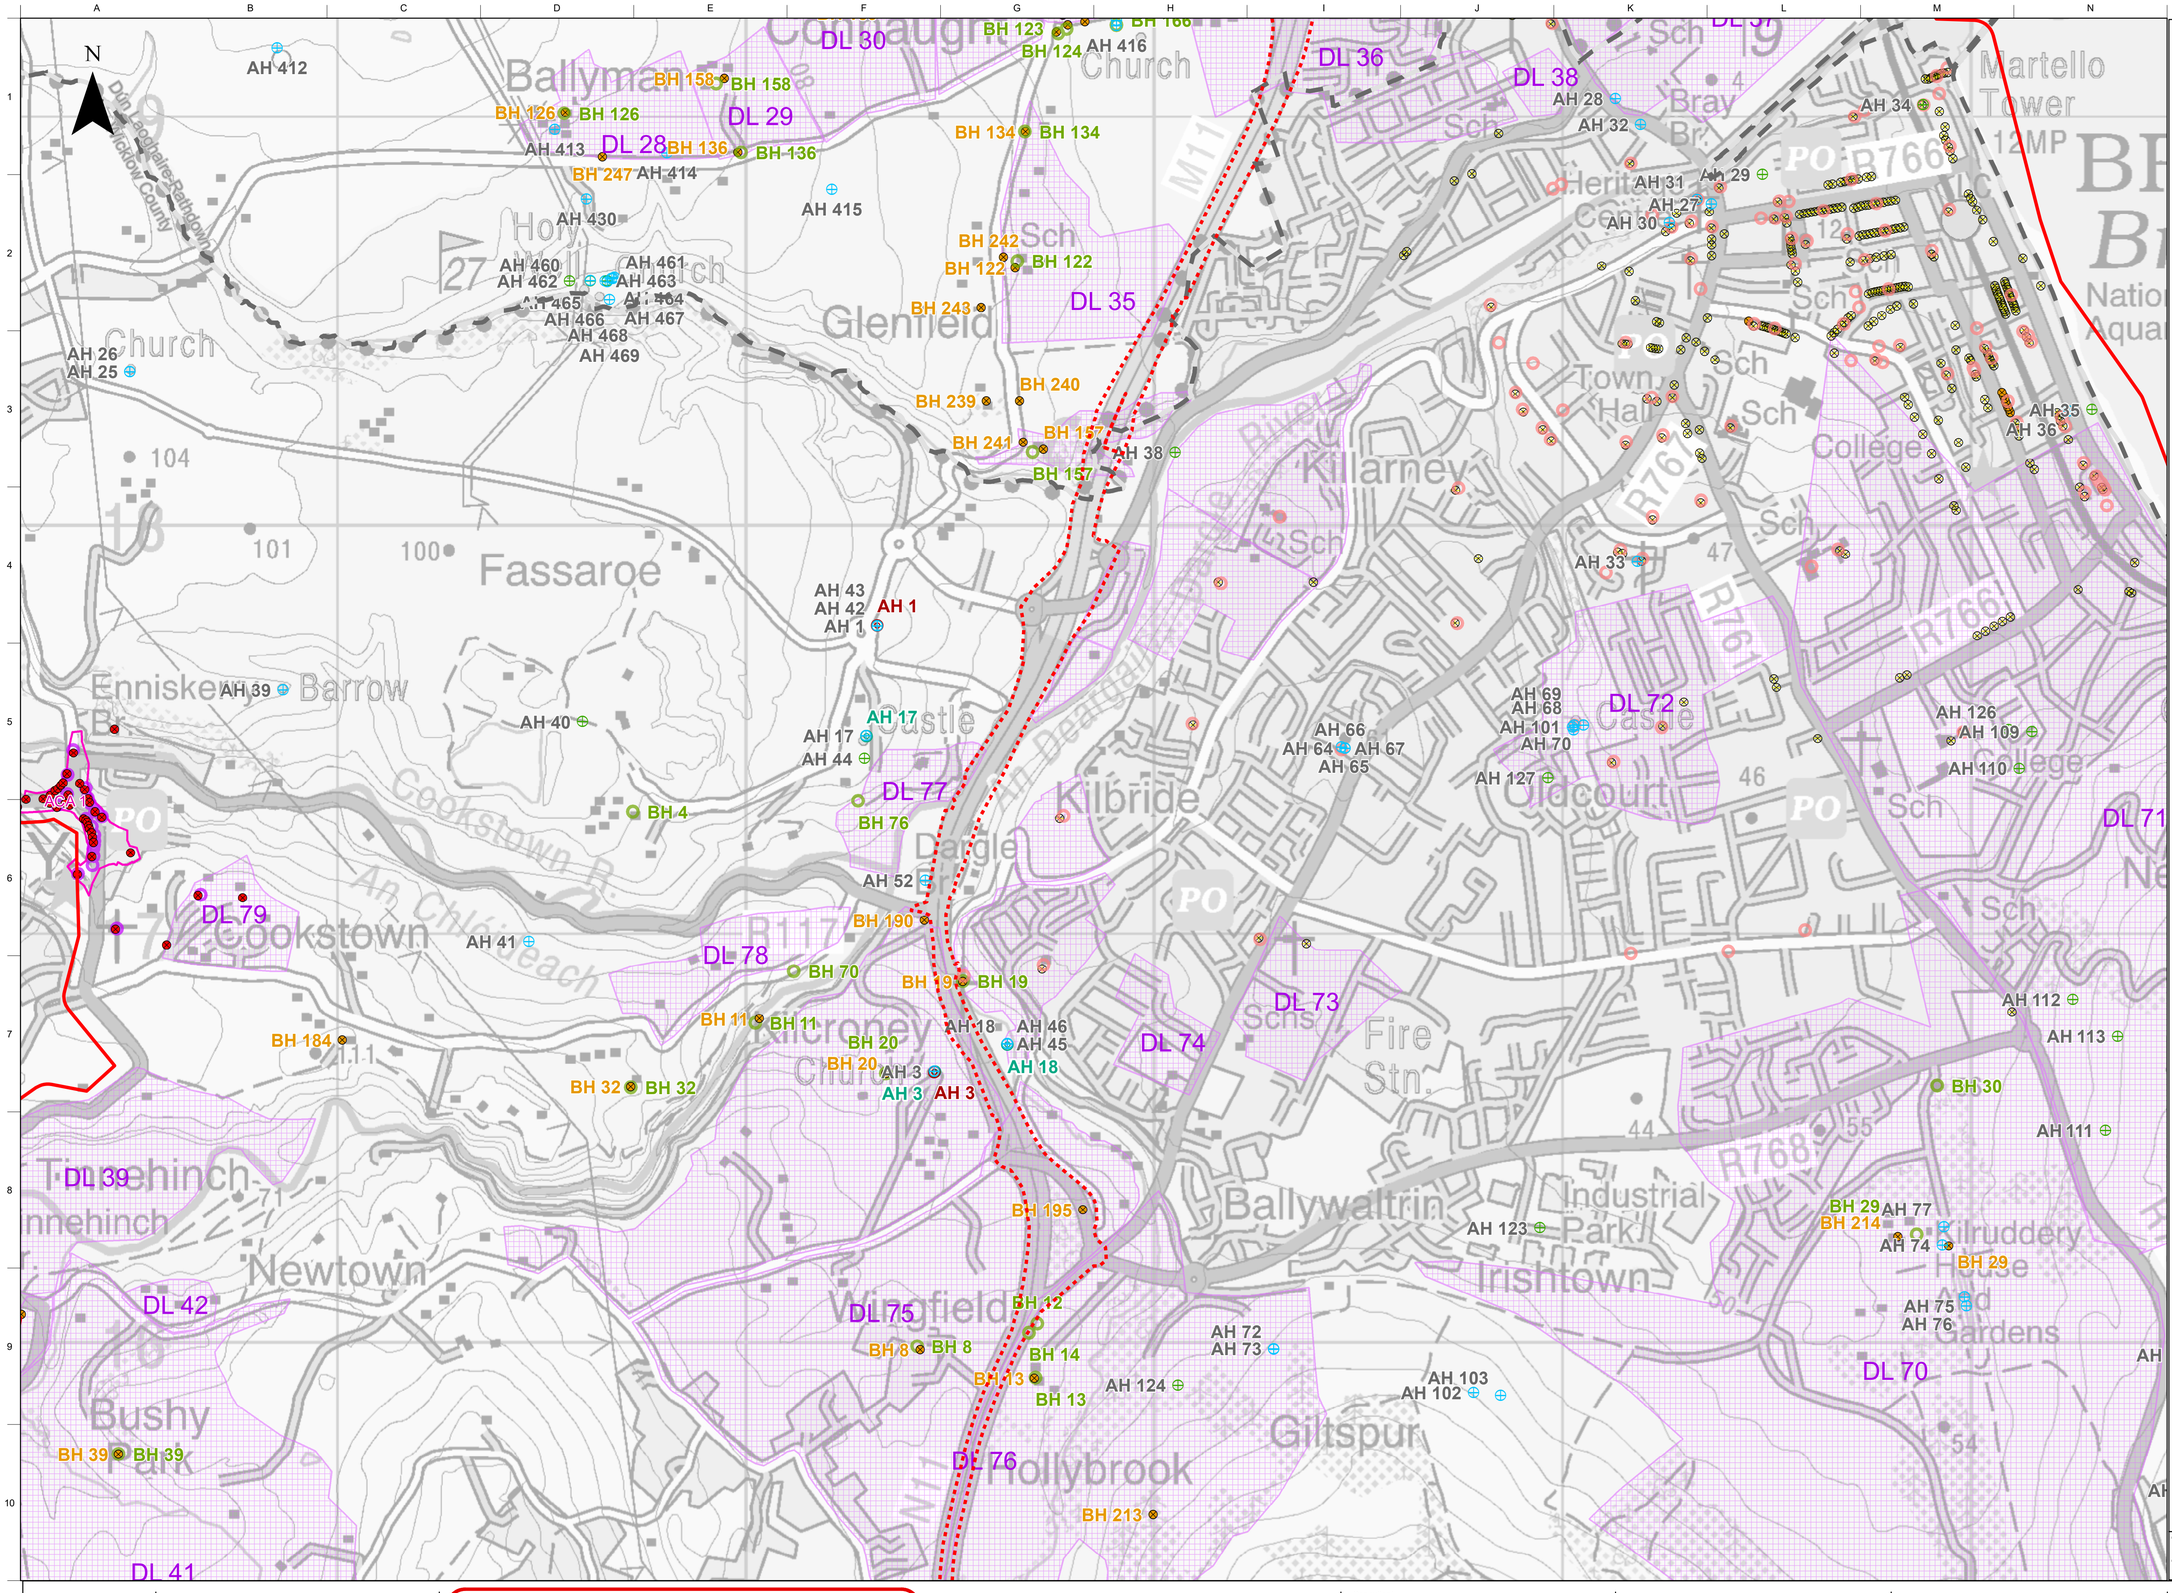

OPTION SELECTION

Legend:

- Study Area for N11/M11 Junction 4 to Junction 14 Improvement Scheme
- Proposed N11/M11 BPIS Development Boundary
- Local Authority Boundary
- Demesne (DLxx)
- Conservation Area (ACAxx)

Monuments

- Delisted (AHxxx)
- Recorded Monument (AHxxx)
- Site and Monument Record (AHxxx)
- National Monuments (AHxx)
- Monument Preservation Order (AHxx)


Protected Structures

- BH 1 - Protected Structures in Greystones/Delgany
- BH 2 - Protected Structures in Bray
- BH 3 - Protected Structures in Enniskerry
- Other Protected Structures (BHxxx)

NIAH Structures

- BH 1 - NIAH Structures in Greystones/Delgany
- BH 2 - NIAH Structures in Bray
- BH 3 - NIAH Structures in Enniskerry
- Other NIAH Sturctures (BHxxx)

Key Plan

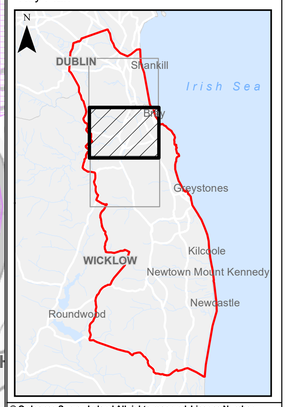

© Ordnance Survey Ireland.All rights reserved. Licence Number 2015-35CCMA/Dun Laoghaire-Rathdown County Council
© Ordnance Survey Ireland.All rights reserved. Licence Number 2021/35/CCMA/Wicklow County Council

N11/ M11

Tionscadal Éireann Project Ireland 2040

Clients

Bonneagar Iompair Éireann Transport Infrastructure Ireland

An Roinn Iompair Department of Transport

Comhairle Contae County Council

Wicklow Fáilte Éireann

Kildare County Council

National Roads Office

NTA Údarás Náisiúnta Iompair National Transport Authority

Disclaimer Note:
The constraints and options shown are draft only and subject to change. More detailed assessments, on-going studies and the information received from the public may result in changes to these constraints and options.

Nóta Séanta:
Tá na srianta agus na roghanna atá léirithe ina bhfoirm dréacht, d'fhéadfaí athraithe teacht orthu. Is mar thoradh ar mheasúnaithe níos mionchruinne, ar staidéar leanúnach agus ar eolas ón bpobal go ndéanfar athruithe ar na srianta agus na roghanna seo.

Consultant
ARUP
50 Ringsend Road
Dublin 4
D04 T6X0
Ireland
T +353 1 233 4455
F +353 1 668 3169
W www.arup.com
E dublin@arup.com

Job Title
N11/M11 Bus Priority Interim Scheme (N11/M11 BPIS)

Scale 1:15000@A3

Date December 2021

Issue	Date	By	Chkd	Appd
P01	14/01/2022	VB	DW/MA	AC

Drawing Title
N11M11 BPIS - Archaeological, Architectural and Cultural Heritage Constraints
Sheet 2 of 3


Drawing Status
Option Selection

Drawing No
Figure B9.2

Issue
P01

Do not scale

©Arup

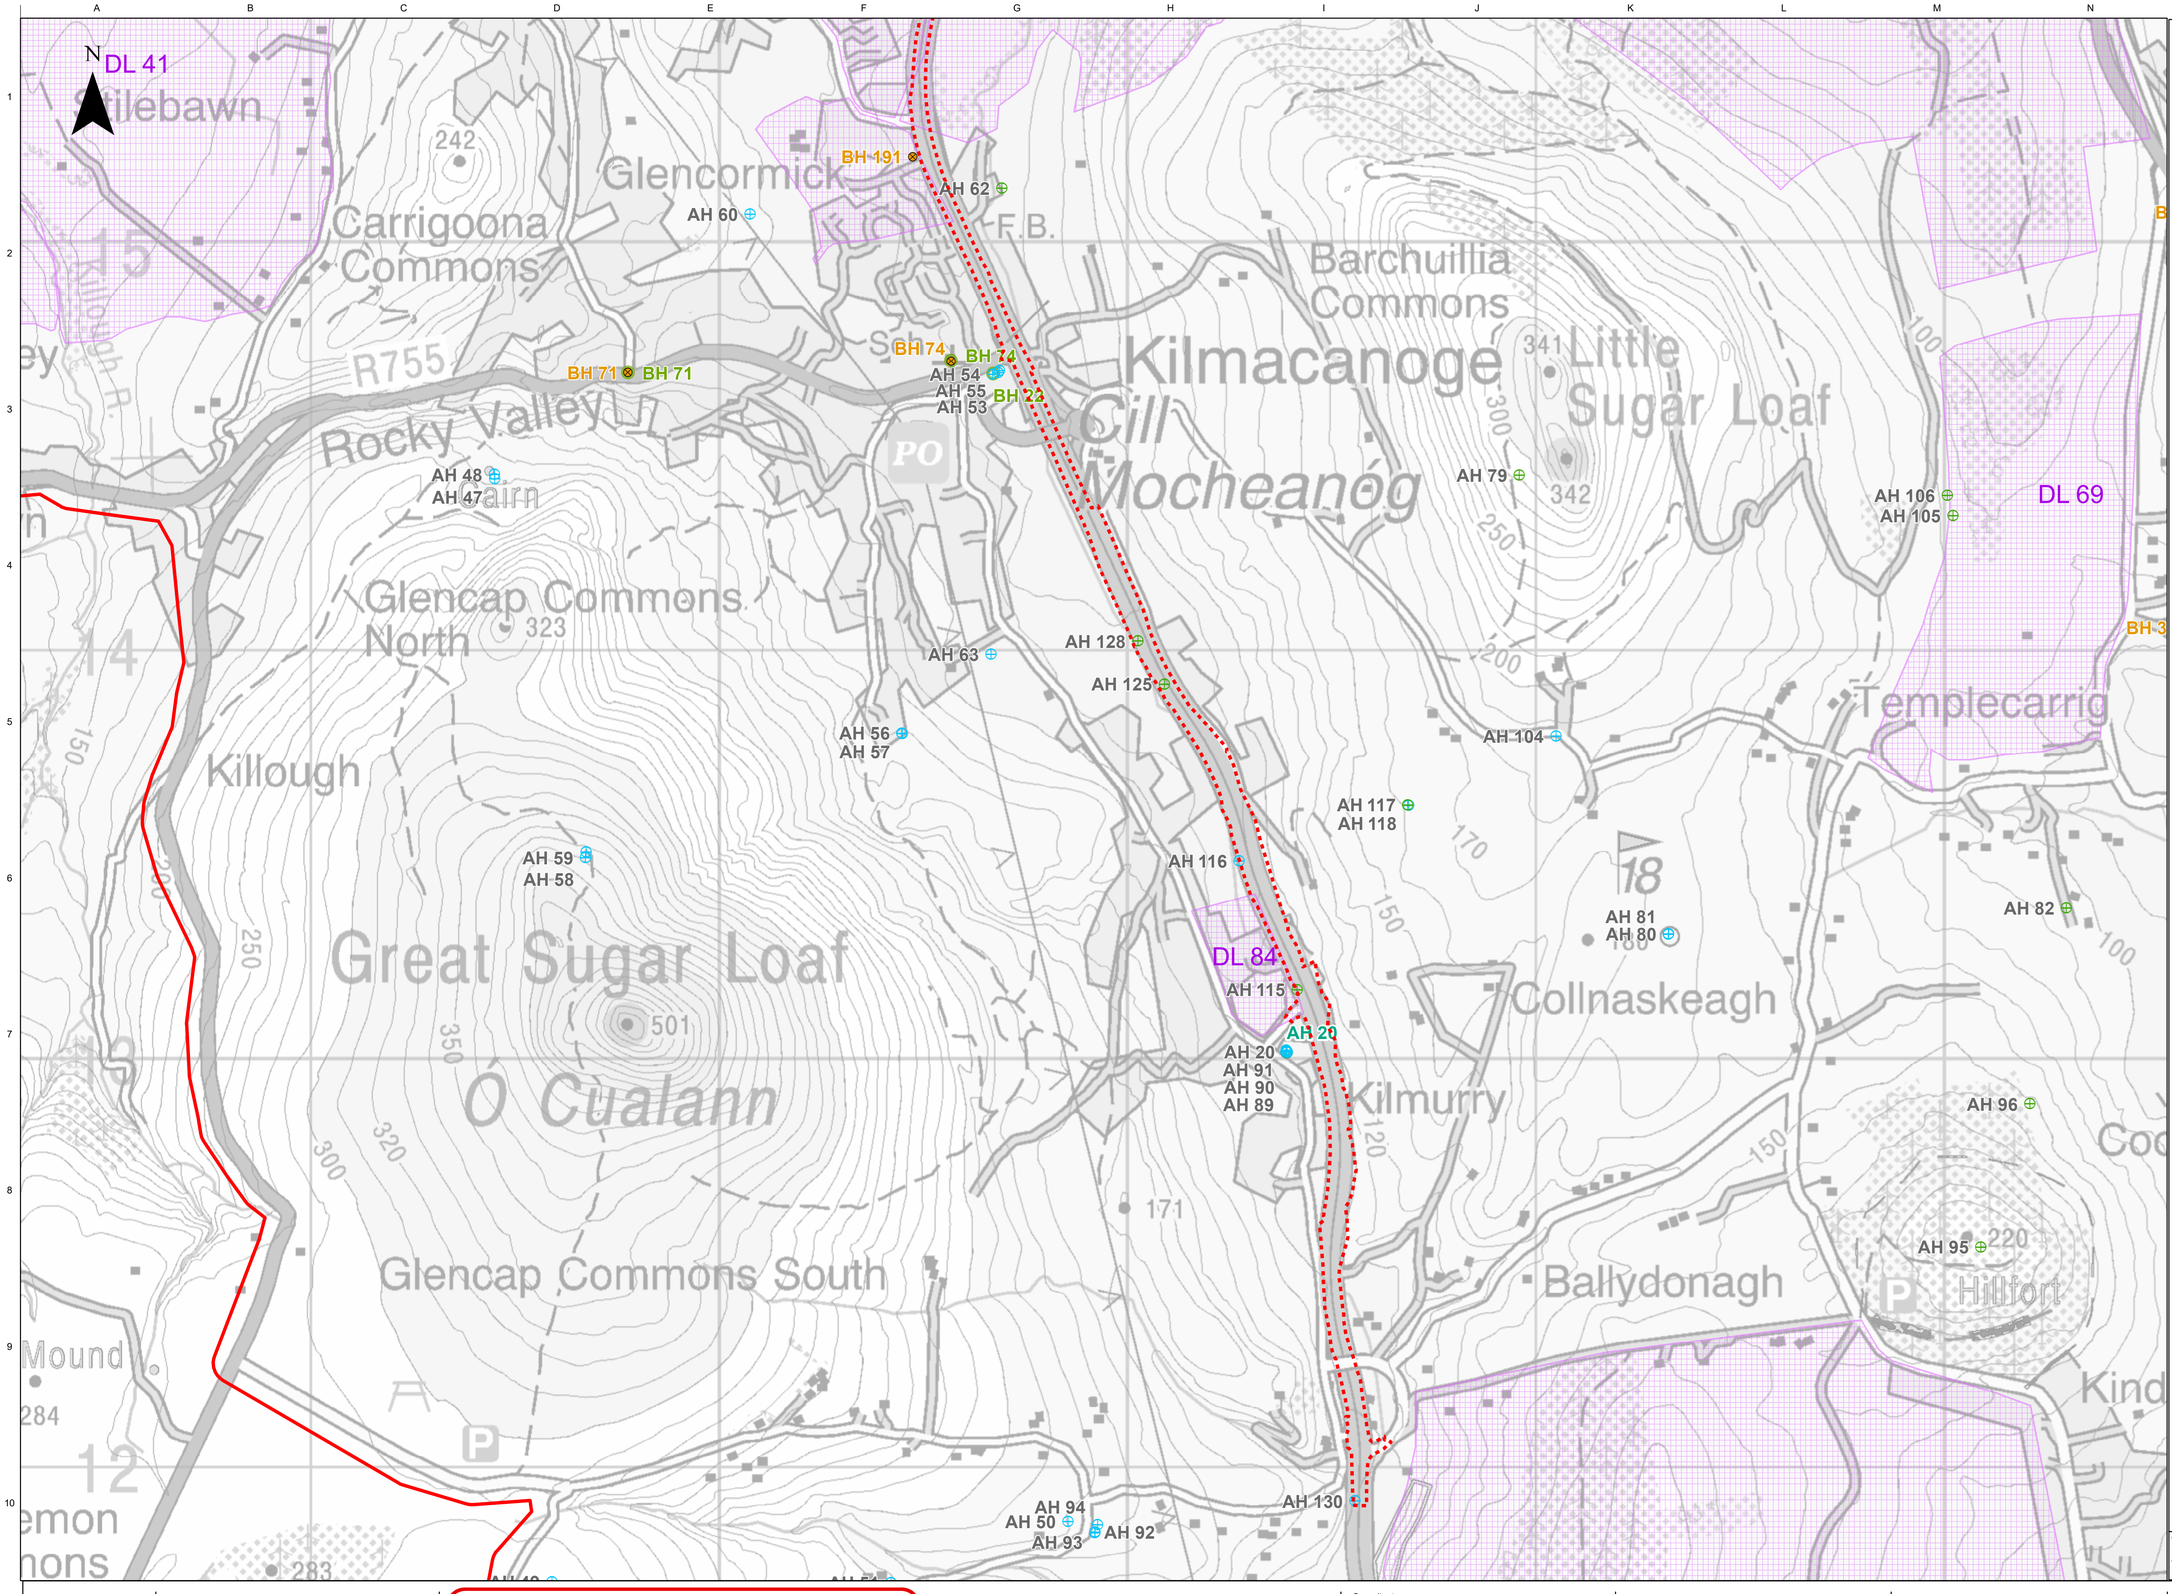

OPTION SELECTION

Legend:

- Study Area for N11/M11 Junction 4 to Junction 14 Improvement Scheme
- Proposed N11/M11 BPIS Development Boundary
- Local Authority Boundary
- Demesne (DLxx)
- Conservation Area (ACAxx)

Monuments

- Delisted (AHxxx)
- Recorded Monument (AHxxx)
- Site and Monument Record (AHxxx)
- National Monuments (AHxx)
- Monument Preservation Order (AHxx)


Protected Structures

- BH 1 - Protected Structures in Greystones/Delgany
- BH 2 - Protected Structures in Bray
- BH 3 - Protected Structures in Enniskerry
- Other Protected Structures (BHxxx)

NIAH Structures

- BH 1 - NIAH Structures in Greystones/Delgany
- BH 2 - NIAH Structures in Bray
- BH 3 - NIAH Structures in Enniskerry
- Other NIAH Sturctures (BHxxx)

Key Plan

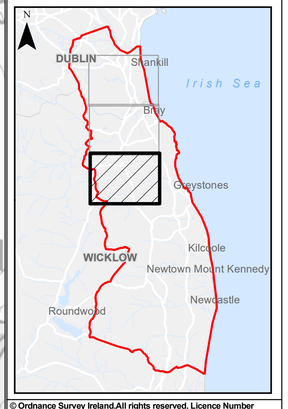

© Ordnance Survey Ireland.All rights reserved. Licence Number 2015-35CCMA/Dun Laoghaire-Rathdown County Council
© Ordnance Survey Ireland.All rights reserved. Licence Number 2021/35/CCMA/Wicklow County Council

N11/ M11

Clients: Transport Infrastructure Ireland; An Roinn Iompair, Department of Transport; Comhairle Contae County Council; Wicklow Endless Opportunities; Kildare; National Roads Office; NTA Údarás Náisiúnta Iompair, National Transport Authority

Tionscadal Éireann Project Ireland 2040

Disclaimer Note:
The constraints and options shown are draft only and subject to change. More detailed assessments, on-going studies and the information received from the public may result in changes to these constraints and options.

Nóta Séanta:
Tá na srianta agus na roghanna atá léirithe ina bhfoirm dréacht, d'fhéadfaí athraithe teacht orthu. Is mar thoradh ar mheasúnaithe níos mionchruinne, ar staidéar leanúnach agus ar eolas ón bpobal go ndéanfar athruithe ar na srianta agus na roghanna seo.

Consultant
ARUP
50 Ringsend Road
Dublin 4
D04 T6X0
Ireland
T +353 1 233 4455
F +353 1 668 3169
W www.arup.com
E dublin@arup.com

Job Title: **N11/M11 Bus Priority Interim Scheme (N11/M11 BPIS)**

Scale: 1:15000@A3
Date: December 2021

Issue	Date	By	Chkd	Appd
P01	14/01/2022	VB	DW/MA	AC

Drawing Title: N11M11 BPIS - Archaeological, Architectural and Cultural Heritage Constraints Sheet 3 of 3
Drawing Status: Option Selection
Drawing No: Figure B9.3
Issue: P01

Do not scale

© Arup